




Architect: Dezines Inc.  
 Abbas Haideri, AIA, LEED AP BD+C  
 913-963-3892  
 abbashaideriaia@gmail.com  
 www.dezinesinc.com  
 © 2025

View From North East

 

**ARCHITECT: DEZINES INC** © 2025  
 Architecture - Planning - Interior Design  
 Abbas Haideri, AIA, LEED AP BD+C  
 6240 W. 135th st., Ste. 224  
 Overland Park, Kansas  
 913-963-3892  
 dezinesinc.com

Client Name - Singh and Sons

Project Name - Dartmouth C Store and Liquor Store

| No. | Description | Date |
|-----|-------------|------|
|     |             |      |
|     |             |      |
## ARCHITECTURAL RENDERINGS

Project number 23105  
 Date April 27, 2025  
 Drawn by  
 Checked by

Arch-0001





Architect: Dezines Inc.  
 Abbas Haideri, AIA, LEED AP BD+C  
 913-963-3892  
 abbashaideriaia@gmail.com  
 www.dezinesinc.com  
 © 2025

View From North East



ARCHITECT: DEZINES INC © 2025  
 Architecture - Planning - Interior Design  
 Abbas Haideri, AIA, LEED AP BD+C  
 6240 W. 135th St., Ste. 224  
 Overland Park, Kansas  
 913-963-3892  
 dezinesinc.com

Client Name - Singh and Sons

Project Name - Dartmouth C Store and Liquor Store

| No. | Description | Date |
|-----|-------------|------|
|     |             |      |
|     |             |      |
## ARCHITECTURAL RENDERINGS

Project number 23105  
 Date April 27, 2025  
 Drawn by  
 Checked by

Arch-0001



NOT FOR CONSTRUCTION

View From North East



ARCHITECT: DEZINES INC © 2024  
Architecture - Planning - Interior Design  
6240 W. 135th st., Ste. 202  
Overland Park, Kansas  
913-245-0245  
dezinesinc.com


Client Name: N Singh & Sons LLC

Project Name: Quick Start Convenience Store


| No. | Description | Date |
|-----|-------------|------|
|     |             |      |
|     |             |      |
## Exterior Rendering

|                |                |        |
|----------------|----------------|--------|
| Project number | 23105          | PRES-6 |
| Date           | April 28, 2025 |        |
| Drawn by       | Author         |        |
| Checked by     | Checker        |        |
|                |                | Scale  |

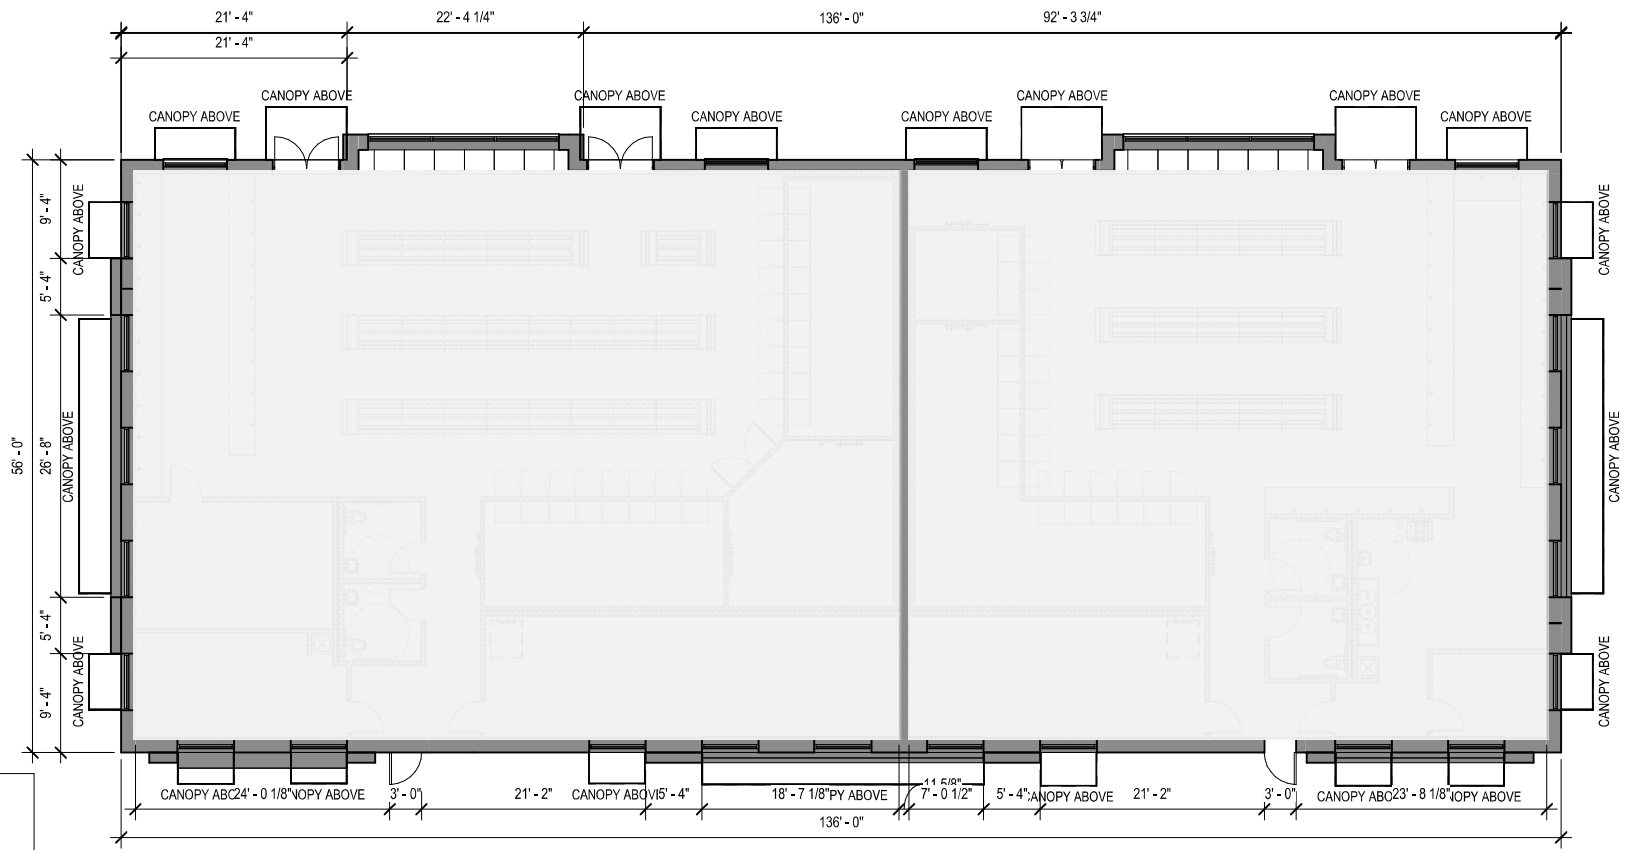

NOT FOR CONSTRUCTION

 

ARCHITECT: DEZINES INC © 2024  
Architecture - Planning - Interior Design  
6240 W. 135th st., Ste. 202  
Overland Park, Kansas  
913-245-0245  
dezinesinc.com

Client Name: N Singh & Sons LLC  
  
Project Name: Quick Start Convenience Store

| No. | Description | Date |
|-----|-------------|------|
|     |             |      |
|     |             |      |
| Floor Plan     |                |                     |
|----------------|----------------|---------------------|
| Project number | 23105          | PRES-1              |
| Date           | April 28, 2025 |                     |
| Drawn by       | Author         |                     |
| Checked by     | Checker        |                     |
|                |                | Scale 3/32" = 1'-0" |






View From North



Architect: Dezines Inc.  
 Abbas Haideri, AIA, LEED AP BD+C  
 913-963-3892  
 abbashaideriaia@gmail.com  
 www.dezinesinc.com  
 © 2025

 

ARCHITECT: DEZINES INC © 2025  
 Architecture - Planning - Interior Design  
 Abbas Haideri, AIA, LEED AP BD+C  
 6240 W. 135th st., Ste. 224  
 Overland Park, Kansas  
 913-963-3892  
 dezinesinc.com

Client Name - Singh and Sons


Project Name - Dartmouth C Store and Liquor Store

| No. | Description | Date |
|-----|-------------|------|
|     |             |      |
|     |             |      |
# ARCHITECTURAL RENDERINGS

Project number 23105  
 Date April 27, 2025  
 Drawn by  
 Checked by

Arch-0001

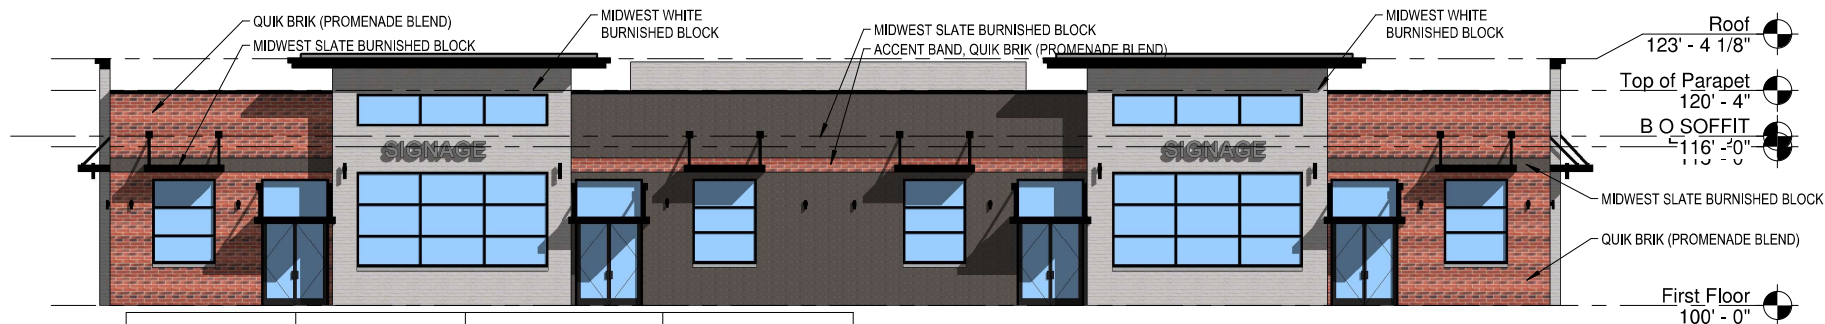


|                          |                      |                                       |                                            |
|--------------------------|----------------------|---------------------------------------|--------------------------------------------|
| TOTAL AREA =<br>2,855 SF | TOTAL GLAZING        | CLASS 2 MATERIAL<br>AREA (QUICK BRIK) | CLASS 2 MATERIAL<br>AREA (BURNISHED BLOCK) |
| NORTH ELEVATION          | 930/2,855 SF = 32.5% | 600/2,855 SF = 22%                    | 1,302/2,855 SF = 45.5%                     |

## Primary North Elevation

2

3/32" = 1'-0"

|  |                                                  |
|--|--------------------------------------------------|
|  | QuickBrik - Promenade Blend                      |
|  | Integral color burnished CMU midwest white color |
|  | Integral color burnished CMU midwest slate color |
|  | Glazing                                          |

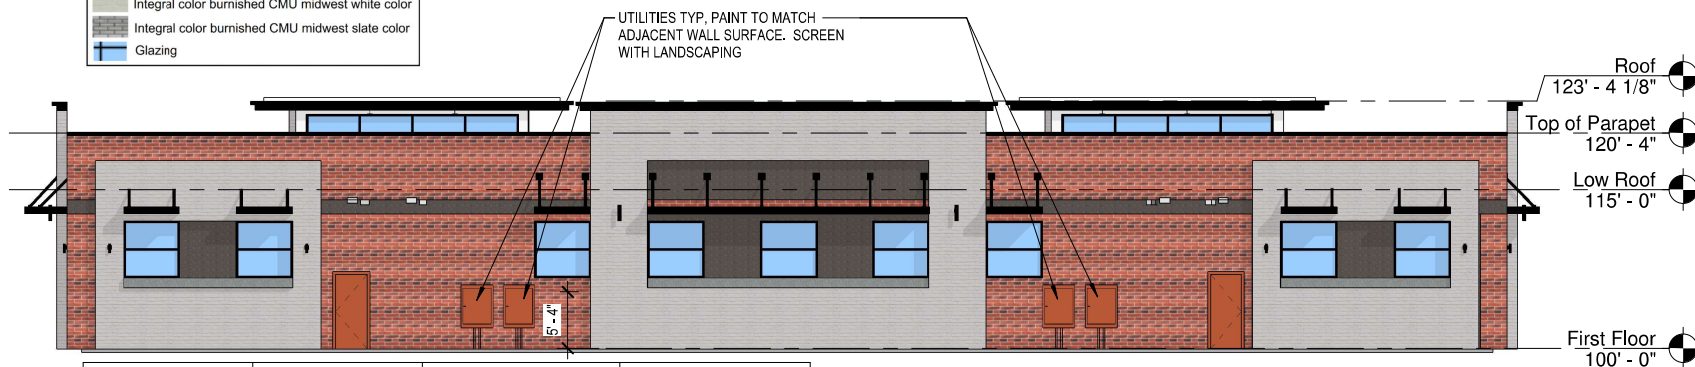

|                          |                    |                                       |                                            |
|--------------------------|--------------------|---------------------------------------|--------------------------------------------|
| TOTAL AREA =<br>2,832 SF | TOTAL GLAZING      | CLASS 2 MATERIAL<br>AREA (QUICK BRIK) | CLASS 2 MATERIAL<br>AREA (BURNISHED BLOCK) |
| SOUTH ELEVATION          | 345/2,832 SF = 12% | 1,545/2,832 SF = 51.5%                | 1,094/2,832 SF = 36.5%                     |

## Primary South Elevation

1

3/32" = 1'-0"



**ARCHITECT: DEZINES INC** © 2025  
 Architecture - Planning - Interior Design  
 Abbas Halderi, AIA, LEED AP BD+C  
 6240 W. 135th St., Ste. 224  
 Overland Park, Kansas  
 913-963-3892  
 dezinesinc.com  
 abbashalderiaia@gmail.com

Client Name: N. Singh & Sons LLC

Quick Start Convenience Store

| No. | Description | Date |
|-----|-------------|------|
|     |             |      |
|     |             |      |
## Elevations

|                |              |                     |
|----------------|--------------|---------------------|
| Project number | 23105        | <b>PRES-2A</b>      |
| Date           | May 12, 2025 |                     |
| Drawn by       | DK           |                     |
| Checked by     | AH           |                     |
|                |              | Scale 3/32" = 1'-0" |


5/16/2025 3:40:27 PM



|                          |                    |                                      |                                            |
|--------------------------|--------------------|--------------------------------------|--------------------------------------------|
| TOTAL AREA =<br>1,235 SF | TOTAL GLAZING      | CLASS 2 MATERIAL<br>AREA (QUIK BRIK) | CLASS 2 MATERIAL<br>AREA (BURNISHED BLOCK) |
| EAST ELEVATION           | 200/1,235 ST = 16% | 385/1,235 SF = 29%                   | 775/1,235 SF = 55%                         |

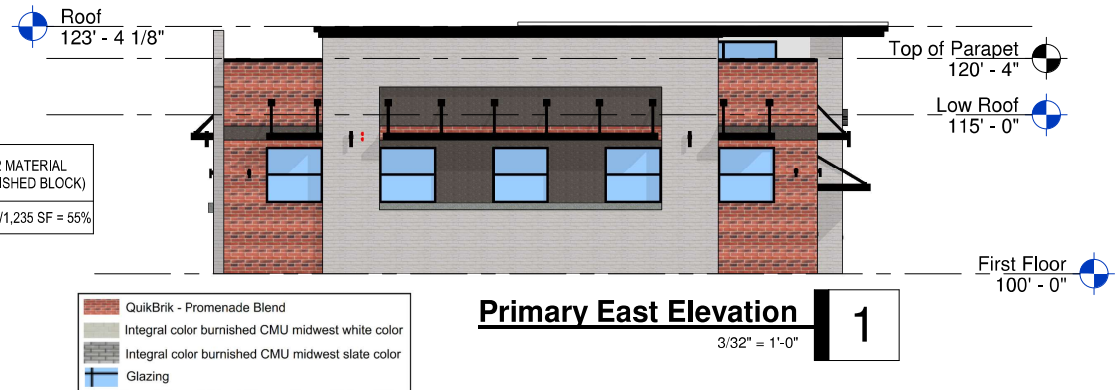

|                          |                    |                                      |                                            |
|--------------------------|--------------------|--------------------------------------|--------------------------------------------|
| TOTAL AREA =<br>1,235 SF | TOTAL GLAZING      | CLASS 2 MATERIAL<br>AREA (QUIK BRIK) | CLASS 2 MATERIAL<br>AREA (BURNISHED BLOCK) |
| WEST ELEVATION           | 200/1,235 ST = 16% | 385/1,235 SF = 29%                   | 775/1,235 SF = 55%                         |

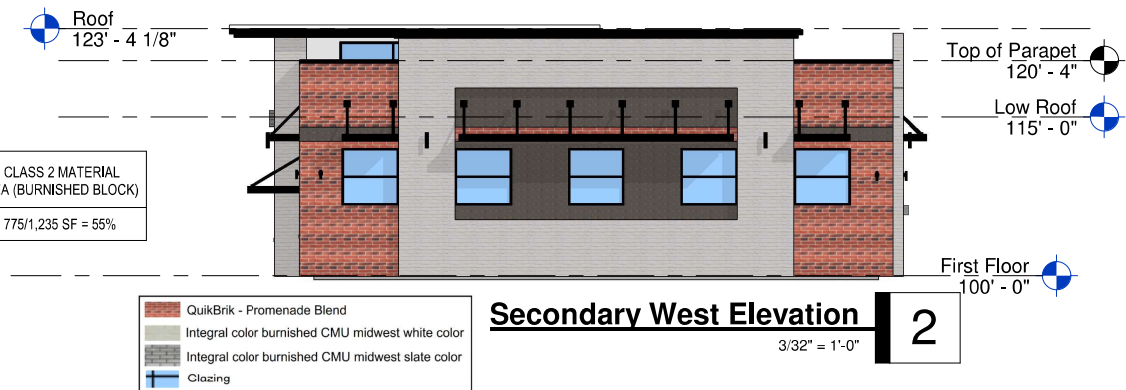


**ARCHITECT: DEZINES INC** © 2025  
 Architecture - Planning - Interior Design  
 Abbas Halderi, AIA, LEED AP BD+C  
 6240 W. 135th St., Ste. 224  
 Overland Park, Kansas  
 913-963-3892  
 dezinesinc.com  
 abbashaideriaia@gmail.com

Client Name: N. Singh & Sons LLC

Quick Start Convenience Store


| No. | Description | Date |
|-----|-------------|------|
|     |             |      |
|     |             |      |
| Elevations     |              |                     |
|----------------|--------------|---------------------|
| Project number | 23105        | <b>PRES-2B</b>      |
| Date           | May 12, 2025 |                     |
| Drawn by       | DK           |                     |
| Checked by     | AH           |                     |
|                |              | Scale 3/32" = 1'-0" |

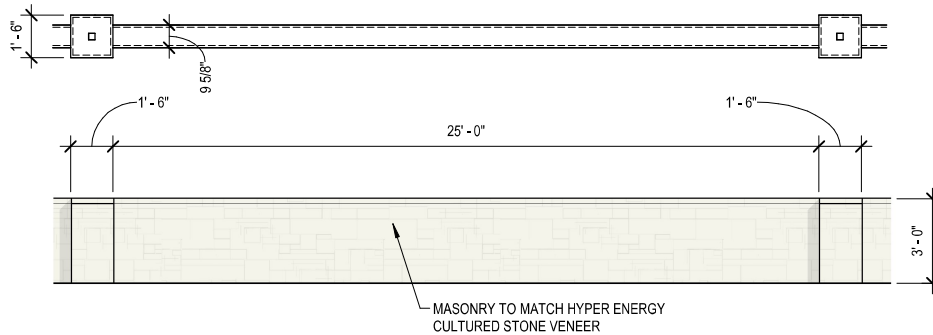


|       |           |                    |                                       |                                      |   |
|-------|-----------|--------------------|---------------------------------------|--------------------------------------|---|
| STN-1 | LIMESTONE | EDEN VALDERS STONE | EDEN DIMENSIONAL SPLIT FACE LIMESTONE | MORTAR COLOR BY OWNER (NO DRY STACK) | 1 |
|-------|-----------|--------------------|---------------------------------------|--------------------------------------|---|

### Knee Wall at Santa Fe

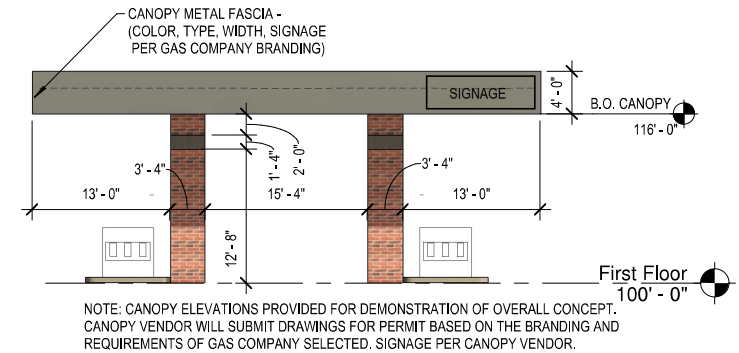

### Canopy Elevation - East/West 1

3/32" = 1'-0"

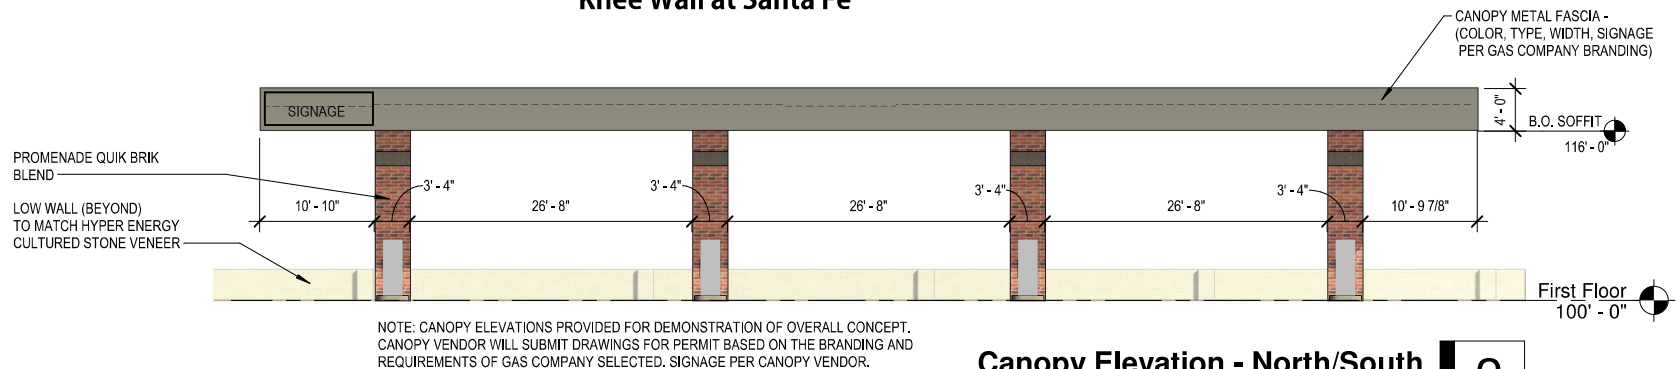

### Canopy Elevation - North/South 2

3/32" = 1'-0"

|                                                  |
|--------------------------------------------------|
| QuikBrik - Promenade Blend                       |
| Integral color burnished CMU midwest white color |
| Integral color burnished CMU midwest slate color |
| Glazing                                          |



ARCHITECT: DEZINES INC © 2025  
Architecture - Planning - Interior Design  
Abbas Halderi, AIA, LEED AP BD+C  
6240 W. 135th St., Ste. 224  
Overland Park, Kansas  
913-963-3892  
dezinesinc.com  
abbashaideria@gmail.com

Client Name: N. Singh & Sons LLC


Quick Start Convenience Store

| No. | Description | Date |
|-----|-------------|------|
|     |             |      |
|     |             |      |
### Canopy Elevations

|                |              |                    |
|----------------|--------------|--------------------|
| Project number | 23105        | PRES-2C            |
| Date           | May 12, 2025 |                    |
| Drawn by       | Author       |                    |
| Checked by     | Checker      | Scale As indicated |




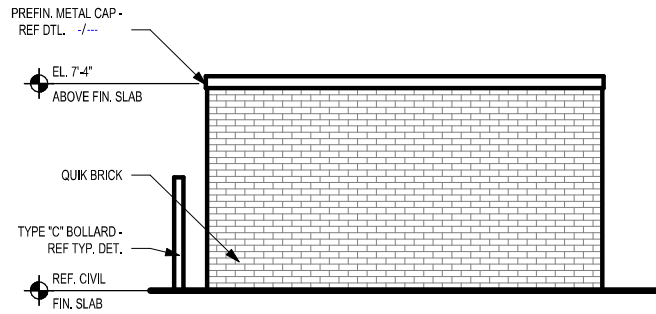


4 DUMPSTER ENCLOSURE ELEVATION  
PRES-3 N.T.S.

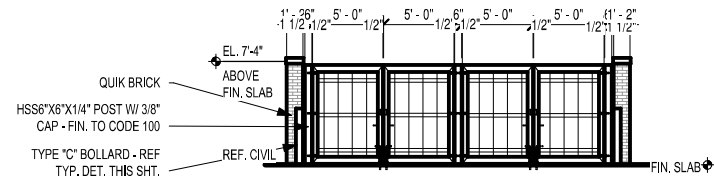

1 DUMPSTER GATE ELEVATION  
PRES-3 N.T.S.

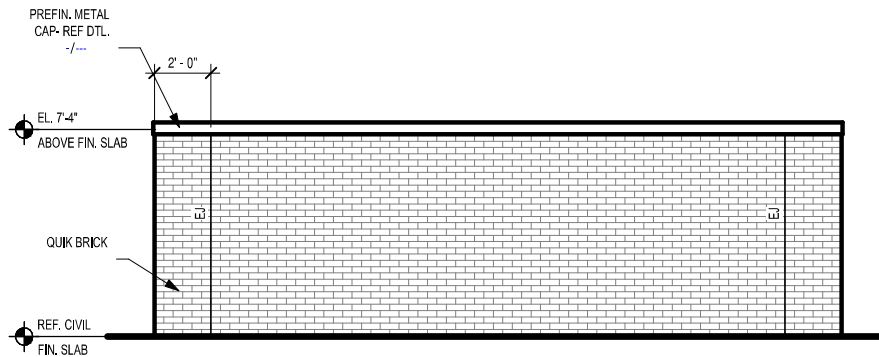

3 DUMPSTER ENCLOSURE ELEVATION  
PRES-3 N.T.S.

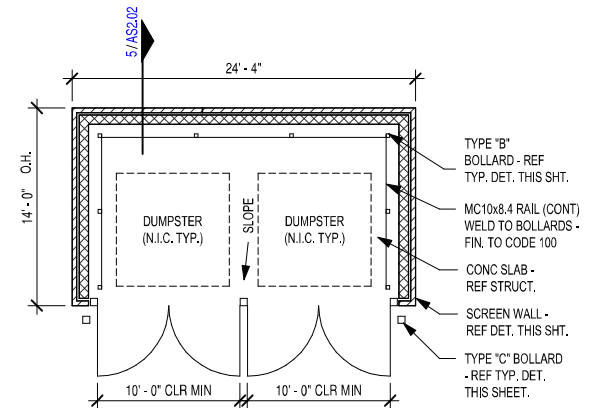

2 ENLARGED DUMPSTER PLAN - QUIK BRICK & CMU  
PRES-3 N.T.S.

NOT FOR  
CONSTRUCTION



ARCHITECT: DEZINES INC © 2024  
Architecture - Planning - Interior Design  
6240 W. 135th st., Ste. 202  
Overland Park, Kansas  
913-245-0245  
dezinesinc.com

Client Name: N. Singh & Sons LLC


Quick Start Convenience Store

| No. | Description | Date |
|-----|-------------|------|
|     |             |      |
|     |             |      |
|     |             |      |
|     |             |      |
|     |             |      |


## Trash Enclosure

|                    |              |        |
|--------------------|--------------|--------|
| Project number     | 23105        | PRES-3 |
| Date               | May 12, 2025 |        |
| Drawn by           | Author       |        |
| Checked by         | Checker      |        |
| Scale As indicated |              |        |

5/16/2025 3:40:31 PM

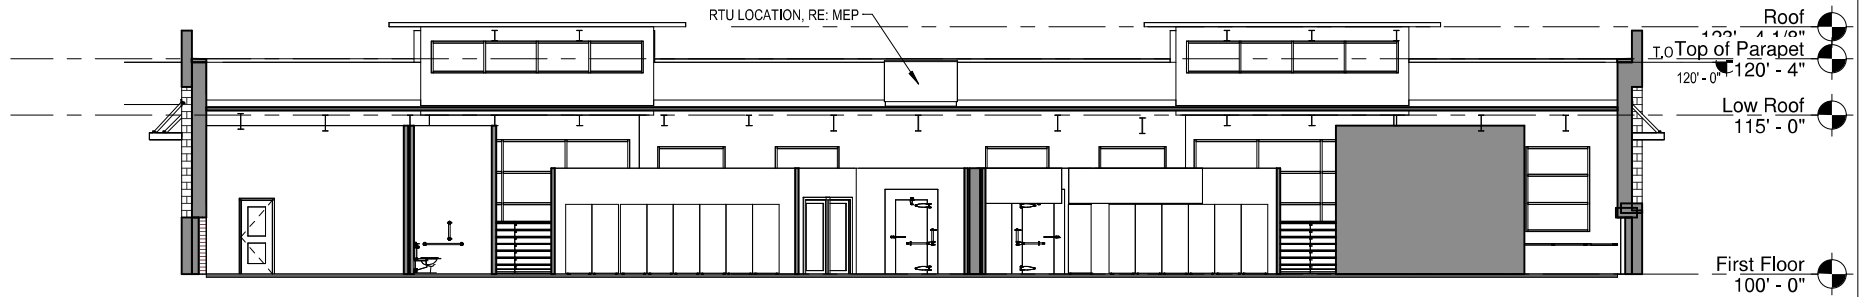

**1** Longitudinal Section  
3/32" = 1'-0"

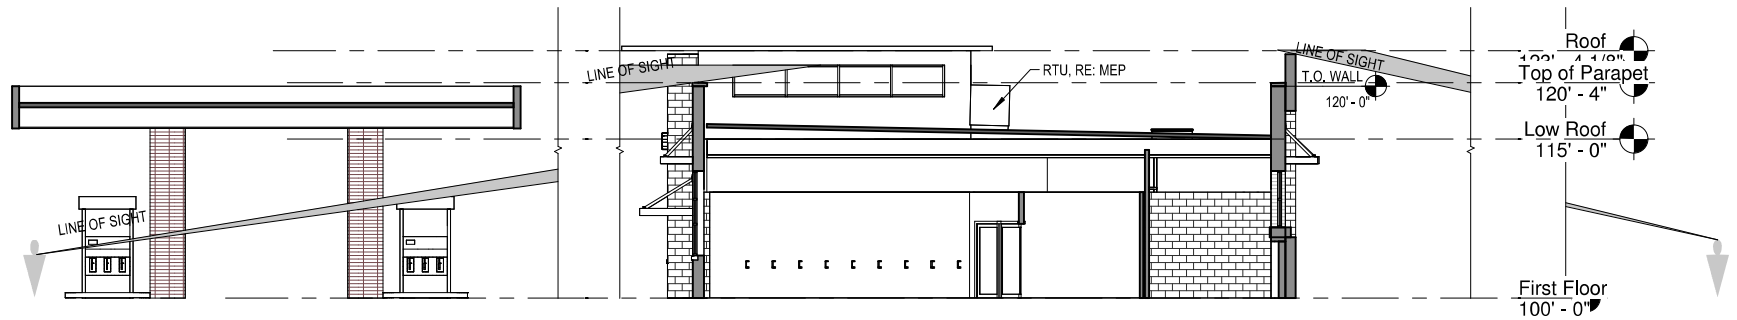

**2** Transverse Section & Line of Sight study  
3/32" = 1'-0"

NOT FOR  
CONSTRUCTION



ARCHITECT: DEZINES INC © 2024  
Architecture - Planning - Interior Design  
6240 W. 135th st., Ste. 202  
Overland Park, Kansas  
913-245-0245  
dezinesinc.com

Client Name: N. Singh & Sons LLC

Quick Start Convenience Store

| No. | Description | Date |
|-----|-------------|------|
|     |             |      |
|     |             |      |
## Building Sections

|                |              |                     |
|----------------|--------------|---------------------|
| Project number | 23105        | <b>PRES-4</b>       |
| Date           | May 12, 2025 |                     |
| Drawn by       | Author       |                     |
| Checked by     | Checker      |                     |
|                |              | Scale 3/32" = 1'-0" |

5/16/2025 3:40:32 PM



NOT FOR CONSTRUCTION

View From North West



ARCHITECT: DEZINES INC © 2024  
 Architecture - Planning - Interior Design  
 6240 W. 135th st., Ste. 202  
 Overland Park, Kansas  
 913-245-0245  
 dezinesinc.com

Client Name: N Singh & Sons LLC


Project Name: Quick Start Convenience Store

| No. | Description | Date |
|-----|-------------|------|
|     |             |      |
|     |             |      |
## Exterior Rendering

|                |                |        |
|----------------|----------------|--------|
| Project number | 23105          | PRES-5 |
| Date           | April 28, 2025 |        |
| Drawn by       | Author         |        |
| Checked by     | Checker        |        |
|                |                | Scale  |



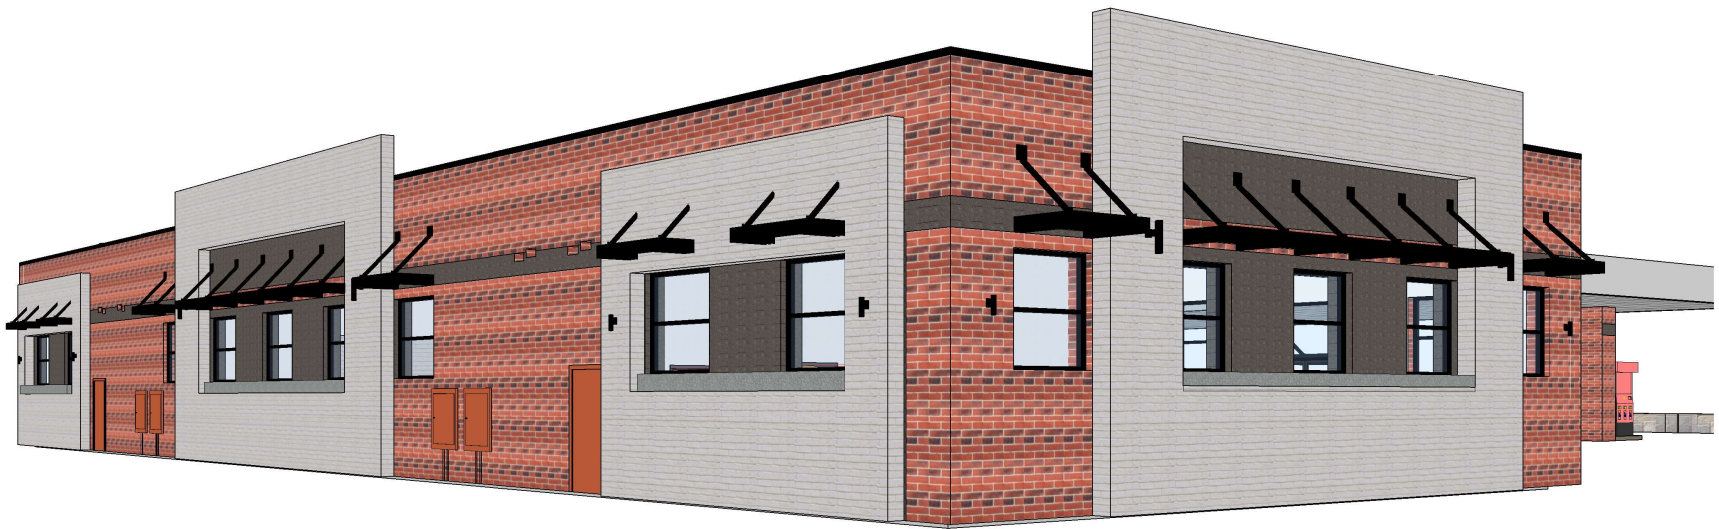

View From South East

NOT FOR  
CONSTRUCTION



ARCHITECT: DEZINES INC © 2024  
Architecture - Planning - Interior Design  
6240 W. 135th st., Ste. 202  
Overland Park, Kansas  
913-245-0245  
dezinesinc.com

Client Name: N. Singh & Sons LLC

Quick Start Convenience Store

| No. | Description | Date |
|-----|-------------|------|
|     |             |      |
|     |             |      |
| Exterior Rendering |              |        |
|--------------------|--------------|--------|
| Project number     | 23105        | PRES-7 |
| Date               | May 12, 2025 |        |
| Drawn by           | Author       |        |
| Checked by         | Checker      |        |
|                    |              | Scale  |

5/16/2025 3:40:35 PM



View From South West



Architect: Dezines Inc.  
 Abbas Haideri, AIA, LEED AP BD+C  
 913-963-3892  
 abbashaideriaia@gmail.com  
 www.dezinesinc.com  
 © 2025



ARCHITECT: DEZINES INC © 2025  
 Architecture - Planning - Interior Design  
 Abbas Haideri, AIA, LEED AP BD+C  
 6240 W. 135th St., Ste. 224  
 Overland Park, Kansas  
 913-963-3892  
 dezinesinc.com

Client Name - Singh and Sons

Project Name - Dartmouth C Store and Liquor Store

| No. | Description | Date |
|-----|-------------|------|
|     |             |      |
|     |             |      |
## ARCHITECTURAL RENDERINGS

Project number 23105  
 Date April 27, 2025  
 Drawn by  
 Checked by

Arch-0001






Evening View From North East



Architect: Dezines Inc.  
 Abbas Haideri, AIA, LEED AP BD+C  
 913-963-3892  
 abbashaideriaia@gmail.com  
 www.dezinesinc.com  
 © 2025

 

ARCHITECT: DEZINES INC © 2025  
 Architecture - Planning - Interior Design  
 Abbas Haideri, AIA, LEED AP BD+C  
 6240 W. 135th st., Ste. 224  
 Overland Park, Kansas  
 913-963-3892  
 dezinesinc.com

Client Name - Singh and Sons

Project Name - Dartmouth C Store and Liquor Store

| No. | Description | Date |
|-----|-------------|------|
|     |             |      |
|     |             |      |
## ARCHITECTURAL RENDERINGS

Project number 23105  
 Date April 27, 2025  
 Drawn by  
 Checked by


Arch-0001





Architect: DeZines Inc.  
 Abbas Haideri, AIA, LEED AP BD+C  
 913-963-3892  
 abbashaideriaia@gmail.com  
 www.dezinesinc.com  
 © 2025

Birds Eye View From North East

 

ARCHITECT: DEZINES INC © 2025  
 Architecture - Planning - Interior Design  
 Abbas Haideri, AIA, LEED AP BD+C  
 6240 W. 135th St., Ste. 224  
 Overland Park, Kansas  
 913-963-3892  
 dezinesinc.com

Client Name - Singh and Sons

Project Name - Dartmouth C Store and Liquor Store

| No. | Description | Date |
|-----|-------------|------|
|     |             |      |
|     |             |      |
ARCHITECTURAL RENDERINGS

|                |                |
|----------------|----------------|
| Project number | 23105          |
| Date           | April 27, 2025 |
| Drawn by       |                |
| Checked by     |                |

Arch-0001