
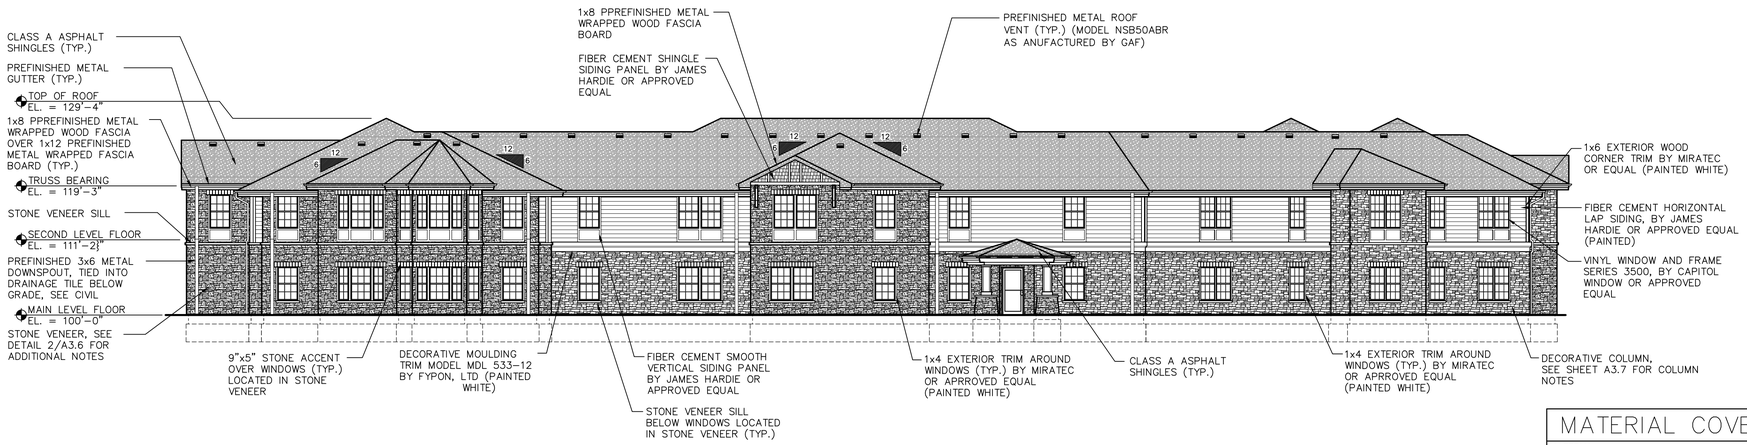


NORTH BUILDING ELEVATION

SCALE: 3/32= 1'-0"

MATERIAL COVERAGE NORTH ELEVATION	
MATERIAL	COVERAGE
SIDING	28%
STONE VENEER	57%
WINDOWS AND DOORS	15%
PERCENT OF GLAZING AT FIRST FLOOR LEVEL	20%

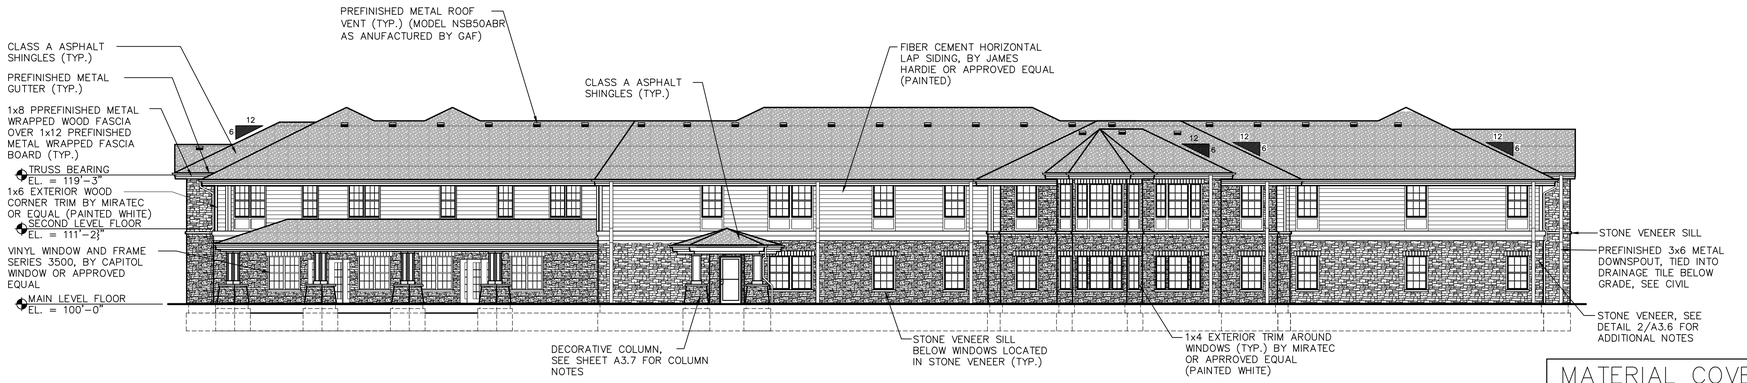

SOUTH BUILDING ELEVATION

SCALE: 3/32= 1'-0"

MATERIAL COVERAGE SOUTH ELEVATION	
MATERIAL	COVERAGE
SIDING	26%
STONE VENEER	51%
WINDOWS AND DOORS	23%
PERCENT OF GLAZING AT FIRST FLOOR LEVEL	25%

PROGRESS PRINT
(NOT FOR CONSTRUCTION)

LEGACY SENIOR RESIDENCES II

OLATHE, KANSAS

ROBERT W. ENGEL AND ASSOCIATES, ARCHITECTS
2443 South 156th Circle
Omaha, NE 68130-2512
(402) 330-8287 Fax: (402) 330-8331
email:RWEArchitects@RWEArchitects.com

Issue Date: APRIL 26, 2019

Revisions to the drawing set


No.	Date	No.	Date

Project Number: 1901
Drawn by: CW
Checked by: RWE

Sheet Name:
EXTERIOR BUILDING ELEVATIONS

A5.1

© COPYRIGHT 2018 | THIS DRAWING AND ITS DESIGN ARE THE PROPERTY OF ROBERT W. ENGEL AND ASSOCIATES, ARCHITECTS AND IS NOT TO BE USED OR REPRODUCED WITHOUT THE PERMISSION OF ROBERT W. ENGEL AND ASSOCIATES, ARCHITECTS

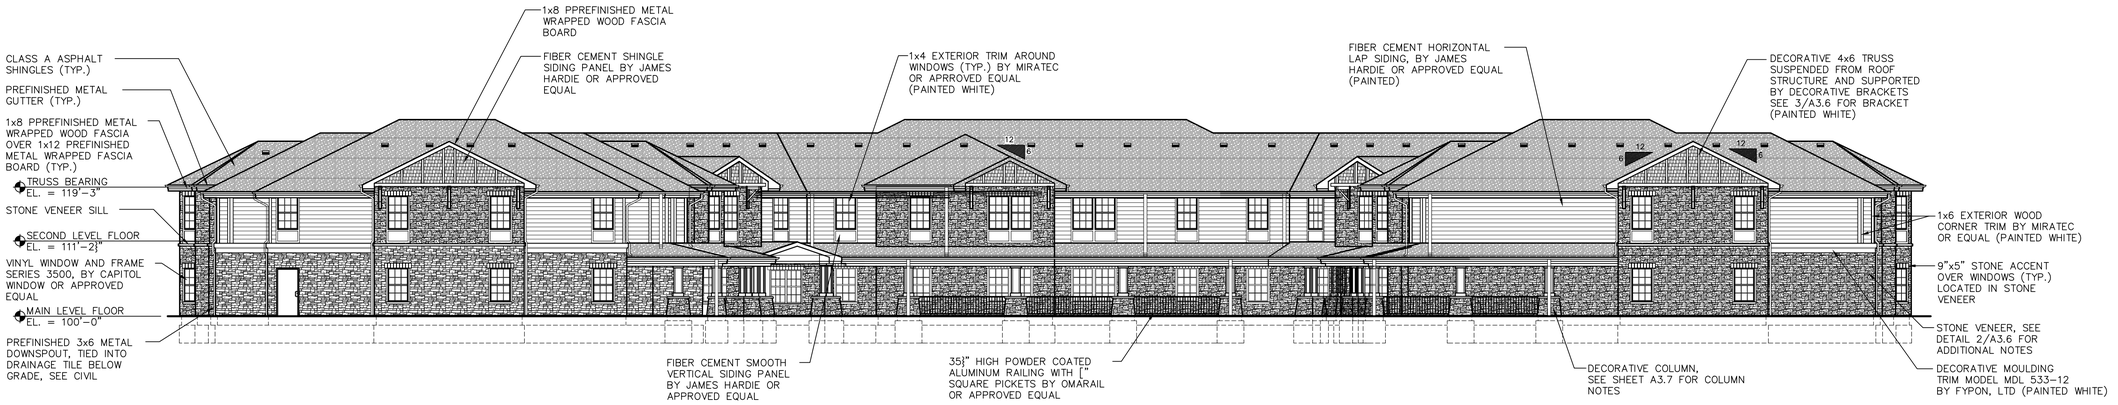

EAST BUILDING ELEVATION

SCALE: 3/32= 1'-0"

MATERIAL COVERAGE EAST ELEVATION

MATERIAL	COVERAGE
SIDING	28%
STONE VENEER	57%
WINDOWS AND DOORS	15%
PERCENT OF GLAZING AT FIRST FLOOR LEVEL	17%



WEST BUILDING ELEVATION

SCALE: 3/32= 1'-0"

MATERIAL COVERAGE WEST ELEVATION

MATERIAL	COVERAGE
SIDING	21%
STONE VENEER	57%
WINDOWS AND DOORS	22%
PERCENT OF GLAZING AT FIRST FLOOR LEVEL	23%

PROGRESS PRINT
(NOT FOR CONSTRUCTION)

LEGACY SENIOR RESIDENCES II

OLATHE, KANSAS

ROBERT W. ENGEL AND ASSOCIATES, ARCHITECTS
2443 South 156th Circle
Omaha, NE 68130-2512
(402) 330-8287 Fax: (402) 330-8331
email:RWEArchitects@RWEArchitects.com

Issue Date: APRIL 26, 2019

Revisions to the drawing set

No.	Date	No.	Date


Project Number: 1901
Drawn by: CW
Checked by: RWE

Sheet Name:
EXTERIOR BUILDING ELEVATIONS

A5.2

A5.2.dwg | 4/26/2019 | 5:03 PM

©COPYRIGHT 2018 | THIS DRAWING AND ITS DESIGN ARE THE PROPERTY OF ROBERT W. ENGEL AND ASSOCIATES, ARCHITECTS AND IS NOT TO BE USED OR REPRODUCED WITHOUT THE PERMISSION OF ROBERT W. ENGEL AND ASSOCIATES, ARCHITECTS

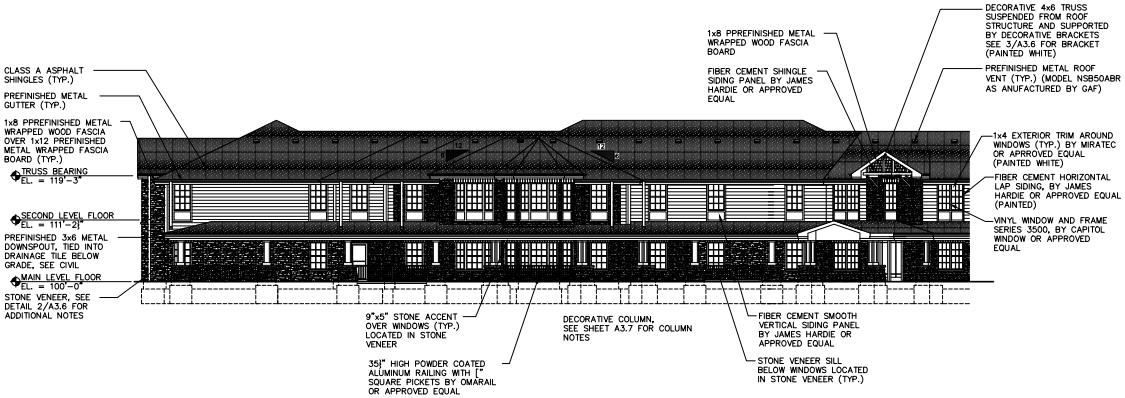


PARTIAL INTERIOR NORTH BUILDING ELEVATION

SCALE: 3/32= 1'-0"

MATERIAL COVERAGE PARTIAL NORTH ELEVATION

MATERIAL	COVERAGE
SIDING	27%
STONE VENEER	51%
WINDOWS AND DOORS	22%
PERCENT OF GLAZING AT FIRST FLOOR LEVEL	23%

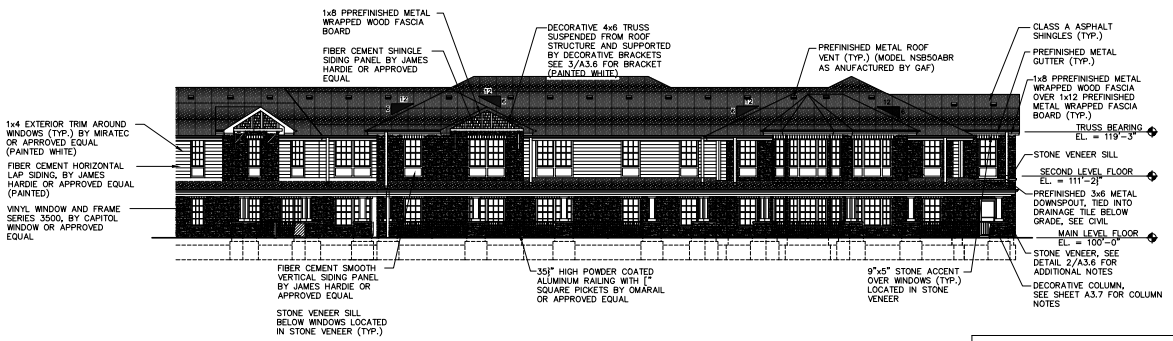

PARTIAL INTERIOR SOUTH BUILDING ELEVATION

SCALE: 3/32= 1'-0"

MATERIAL COVERAGE PARTIAL SOUTH ELEVATION

MATERIAL	COVERAGE
SIDING	26%
STONE VENEER	51%
WINDOWS AND DOORS	23%
PERCENT OF GLAZING AT FIRST FLOOR LEVEL	24%

PROGRESS PRINT (NOT FOR CONSTRUCTION)

LEGACY SENIOR RESIDENCES II

OLATHE, KANSAS

ROBERT W. ENGEL AND ASSOCIATES, ARCHITECTS
2443 South 156th Circle
Omaha, NE 68130-2512
(402) 330-8287 Fax: (402) 330-8331
email:RWEArchitects@RWEArchitects.com

Issue Date: APRIL 26, 2019

Revisions to the drawing set

No.	Date	No.	Date


Project Number: 1901
Drawn by: CW
Checked by: RWE

Sheet Name: EXTERIOR BUILDING ELEVATIONS

A5.3


A5.3.dwg | 4/26/2019 | 5:03 PM

© COPYRIGHT 2018 | THIS DRAWING AND ITS DESIGN ARE THE PROPERTY OF ROBERT W. ENGEL AND ASSOCIATES, ARCHITECTS AND IS NOT TO BE USED OR REPRODUCED WITHOUT THE PERMISSION OF ROBERT W. ENGEL AND ASSOCIATES, ARCHITECTS

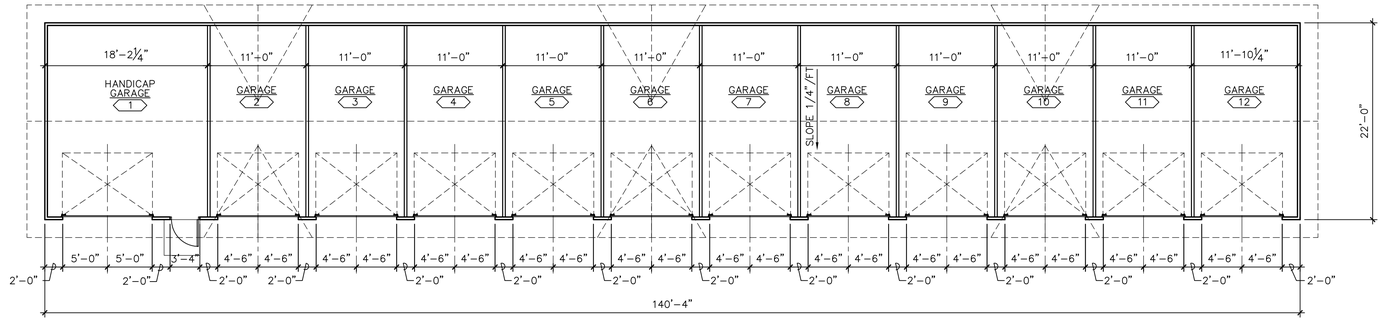


FLOOR PLAN - GARAGE UNITS 1 AND 2

SCALE: 1/8" = 1'-0"

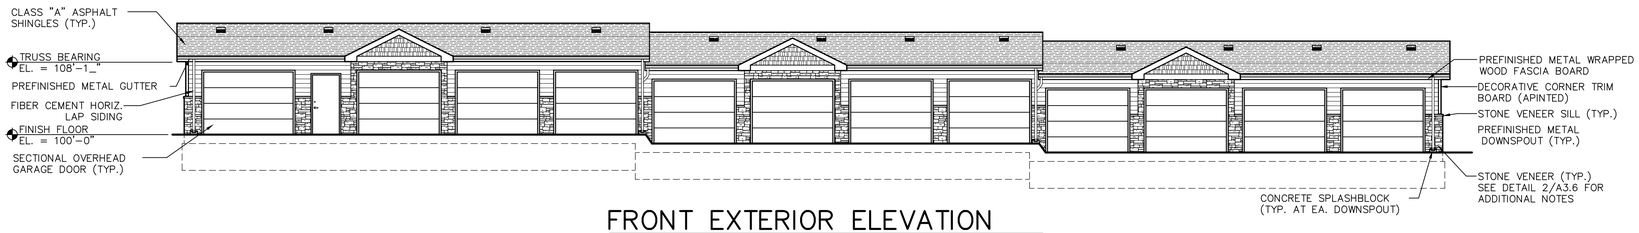


FRONT EXTERIOR ELEVATION

SCALE: 1/8" = 1'-0"

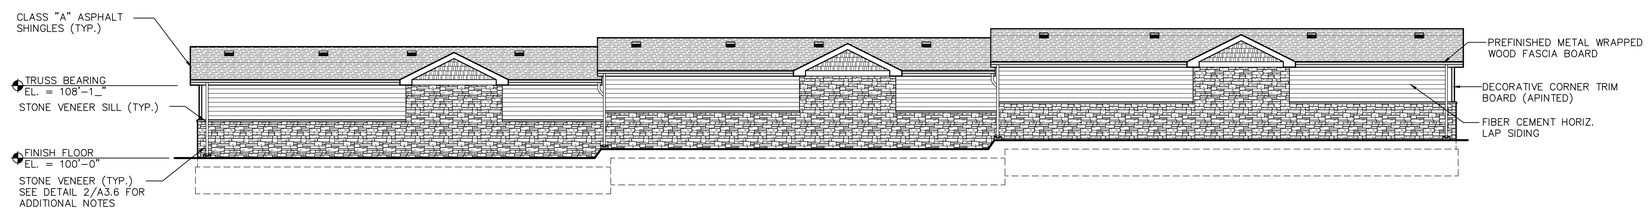


REAR EXTERIOR ELEVATION

SCALE: 1/8" = 1'-0"

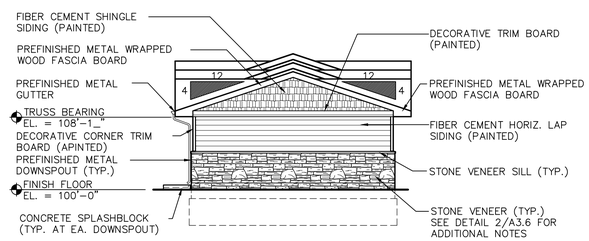

RIGHT SIDE EXTERIOR ELEVATION

SCALE: 1/8" = 1'-0"

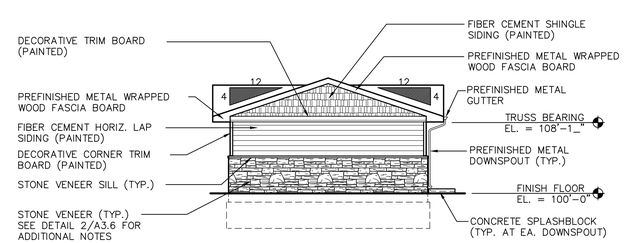

LEFT SIDE EXTERIOR ELEVATION

SCALE: 1/8" = 1'-0"

PROGRESS PRINT
(NOT FOR CONSTRUCTION)

LEGACY SENIOR RESIDENCES II

OLATHE, KANSAS

ROBERT W. ENGEL AND ASSOCIATES, ARCHITECTS
2443 South 156th Circle
Omaha, NE 68130-2512
(402) 330-8287 Fax: (402) 330-8331
email:RWEArchitects@RWEArchitects.com

Issue Date:	APRIL 26, 2019

Revisions to the drawing set

No.	Date	No.	Date

Project Number:	1901
Drawn by:	CW
Checked by:	RWE

Sheet Name:
12 UNIT GARAGE FLOOR PLAN AND ELEVATIONS

A4.1

A4.1.dwg | 4/26/2019 | 5:03 PM

© COPYRIGHT 2018 | THIS DRAWING AND ITS DESIGN ARE THE PROPERTY OF ROBERT W. ENGEL AND ASSOCIATES, ARCHITECTS AND IS NOT TO BE USED OR REPRODUCED WITHOUT THE PERMISSION OF ROBERT W. ENGEL AND ASSOCIATES, ARCHITECTS