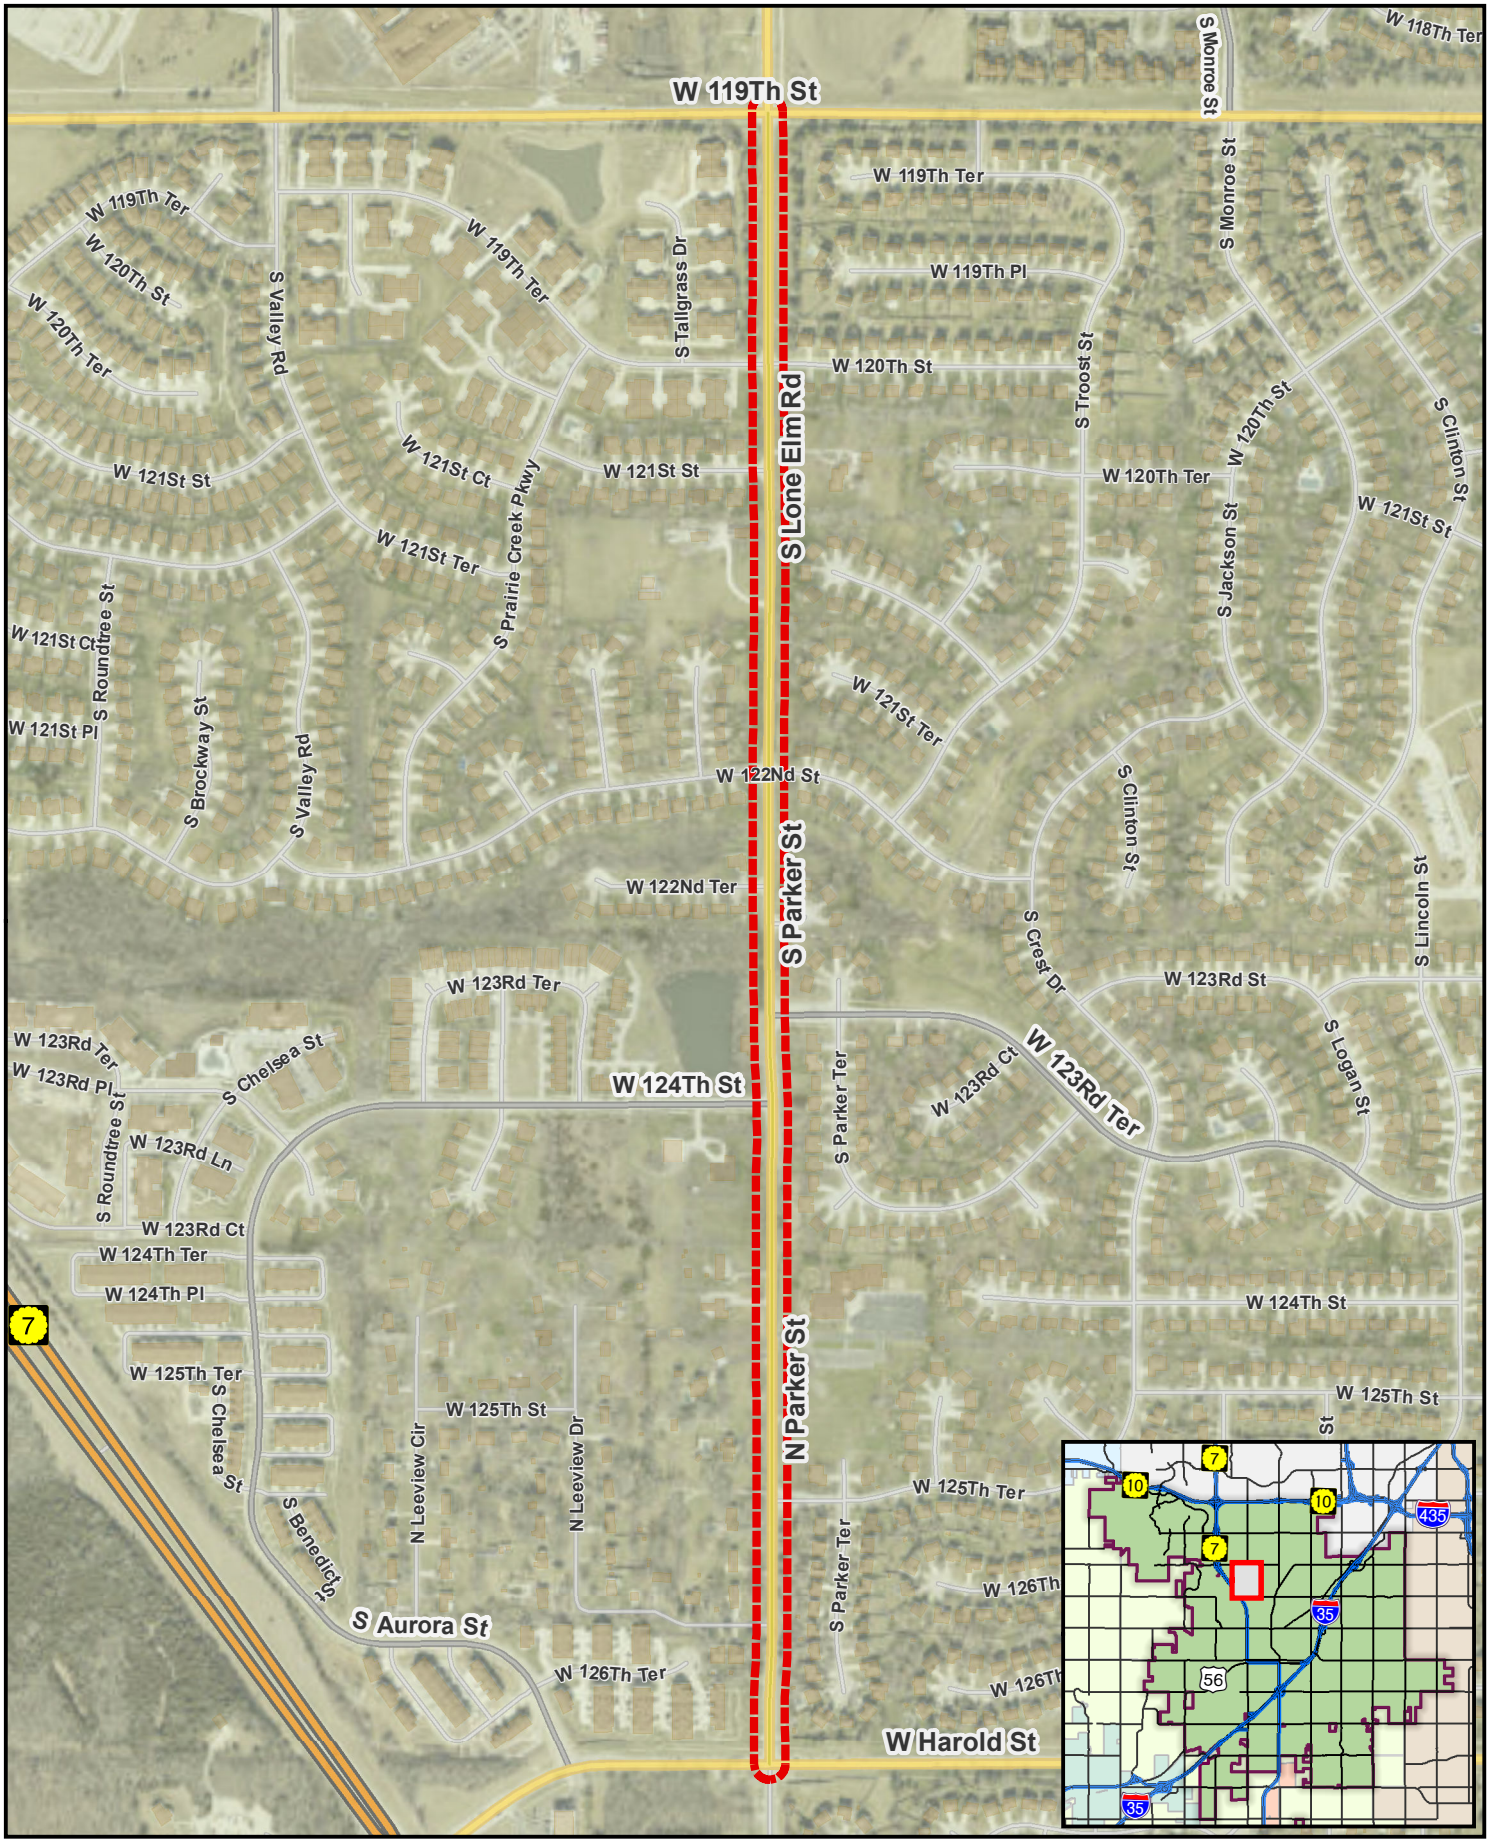

N

0 385 770 Feet

User: cmsmith Date: 11/26/2024

Lone Elm, 119th Street to Harold, Improvements Project
PN 3-C-040-25
Project Location Map

Project Area

OLATHE KANSAS