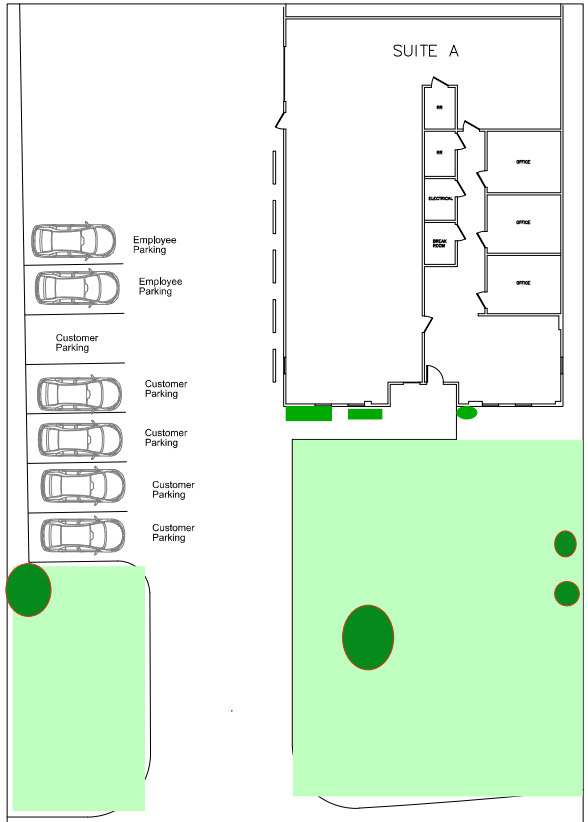

1 A1 AREA PLAN

SCALE: 3/32" = 1'-0"

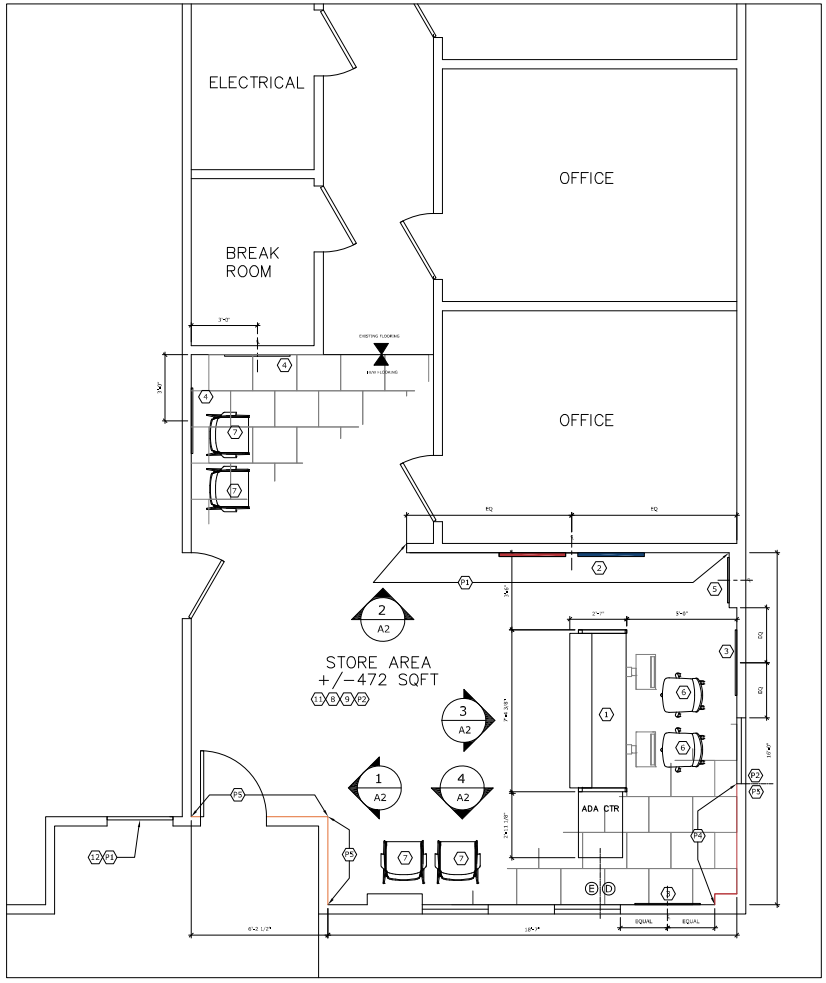

2 A1 PROPOSED STORE - FINISHES

FIELD VERIFY ALL DIMENSIONS. ADJUST PLAN AS NECESSARY.

SCALE: 1/4" = 1'-0"

KEYNOTES

1. NEW PRE-WIRED (2) POSITION RENTAL COUNTER WITH ADJACENT ADA COUNTER. PROVIDED AND INSTALLED BY ABG VENDOR. FINAL ELECTRICAL CONNECTIONS BY ABG ELECTRICAL CONTRACTOR. COUNTER TO BE WIRED TO TWO (2) DEDICATED, NON-SWITCHED 20 AMP, 120 VAC CIRCUITS.
2. NEW NON-ILLUMINATED 72"x42" AVIS BUDGET BRAND SIGN PROVIDED AND INSTALLED BY ABG SIGN VENDOR.
3. NEW NON-ILLUMINATED 36"x42" AVIS MARKETING POSTER IN SNAP FRAME PROVIDED AND INSTALLED BY ABG SIGN VENDOR.
4. NEW NON-ILLUMINATED 36"x42" BUDGET MARKETING POSTER IN SNAP FRAME PROVIDED AND INSTALLED BY ABG SIGN VENDOR.
5. NEW NON-ILLUMINATED 25"x42" AVIS BUDGET DUAL BRAND RENTAL INFO SIGN IN SNAP FRAME PROVIDED AND INSTALLED BY ABG SIGN VENDOR.
6. NEW BLACK AGENT STOOL.
7. NEW BLACK STACKER CHAIR.
8. STORE AREA: NEW FLOORING AND WALL BASE PAINT PER FINISH SCHEDULE.
9. PAINT: IN STORE AS PER CALL OUTS. ALL REMAINING WALLS THROUGHOUT LEASE SPACE TO BE PAINTED P2 EXTRA WHITE.
10. NEW AVIS BUDGET STORE BRAND SIGN AND HOURS VINYL PROVIDED AND INSTALLED BY ABG SIGN VENDOR. SIGN TO MATCH LANDLORD CRITERIA.
11. ALL EXISTING CEILING AND LIGHT FIXTURES TO REMAIN. ABG CONTRACTOR TO REMOVE AND REPLACE ANY DAMAGED BULBS AND CORRECT ANY ELECTRICAL CONDITIONS THAT DO NOT MEET CODE.
12. REPAINT EXTERIOR DOOR IN P1 GREY TO REDUCE VISUAL PROMINENCE.

DATA & ELECTRICAL

- (E) NEW RECESSED ELECTRICAL JUNCTION BOX BY ABG CONTRACTOR.
- (D) NEW RECESSED DATA JUNCTION BOX BY ABG CONTRACTOR

FINISH LEGEND

- P1 PAINT SHERWIN WILLIAMS #SW7076 CYBERSPACE EGGSHELL FINISH
- P2 PAINT SHERWIN WILLIAMS #SW7006 EXTRA WHITE WALLS: EGGSHELL FINISH DOORS AND TRIM: SEMI-GLOSS FINISH
- P3 PAINT SHERWIN WILLIAMS #SW6992 INKWELL BASEBOARD: SEMI-GLOSS FINISH
- P4 PAINT SHERWIN WILLIAMS #SW6865 GYPSY RED WALLS: EGGSHELL FINISH DOORS AND TRIM: SEMI-GLOSS FINISH
- P5 PAINT SHERWIN WILLIAMS #SW6886 INVIGORATE ORANGE. WALLS: EGGSHELL FINISH DOORS AND TRIM: SEMI-GLOSS FINISH
- B1 JOHNSONITE WALL BASE COLOR: #40 BLACK. SIZE: 4-25" NO TOE
- C1 PLASTIC LAMINATE WILSONART #1573 FROSTY WHITE
- V1 KARNDEAN LUXURY VINYL TILE LINE: LOOSEPLAY DAKOTA #LLT212 COLOR: NEUTRAL SLATE, WARM GREY. MATTE FINISH. 24" x 19.7" LVT, BRICK LAY

These documents are for design intent and shall be used only as a guide to produce the finished sites, appearances and functions shown. Nothing contained in these documents shall be construed as a design for any engineered element. The fabricator/contractor shall be responsible for all structural, electrical, mechanical and foundation engineering.

The fabricator/contractor is to verify all dimensions, fit, electrical, screwing, mounting conditions, codes and any other necessary requirements prior to start of element fabrication and correct any discrepancies. The fabricator/contractor shall also confirm that the visual representation (photo insert, drawing or any rendering) of the proposed new sign element will fit and appear as shown in the visual representation.

These documents were not produced under an architectural services agreement and are part of an original proprietary design, the details and information contained on these pages shall not be reproduced, copied or utilized except for the specific project for which they were created without previous written authorization by Avis Budget Group, Inc.

avis budget group

NO.	REVISION DESCRIPTION	REV. DATE	BY
△			

DATE:	24 Feb 2025
PROJECT NO:	CAR RENTAL
OPERATION:	CENTRAL AREA
DRAWN BY:	GERHILD BERTRAM
PROJECT MGR.:	CHRIS STEVES
CHECKED BY:	

LOCATION: Avis Budget Car Rental, 9550 Spruce St, Suite A, Olathe, KS 66061

PROJECT TITLE: AVIS BUDGET CAR RENTAL STORE 00079.3004.651

SHEET TITLE: SITE PLAN EXISTING / PROPOSED CONDITIONS

SHEET NO. A1

OF 2