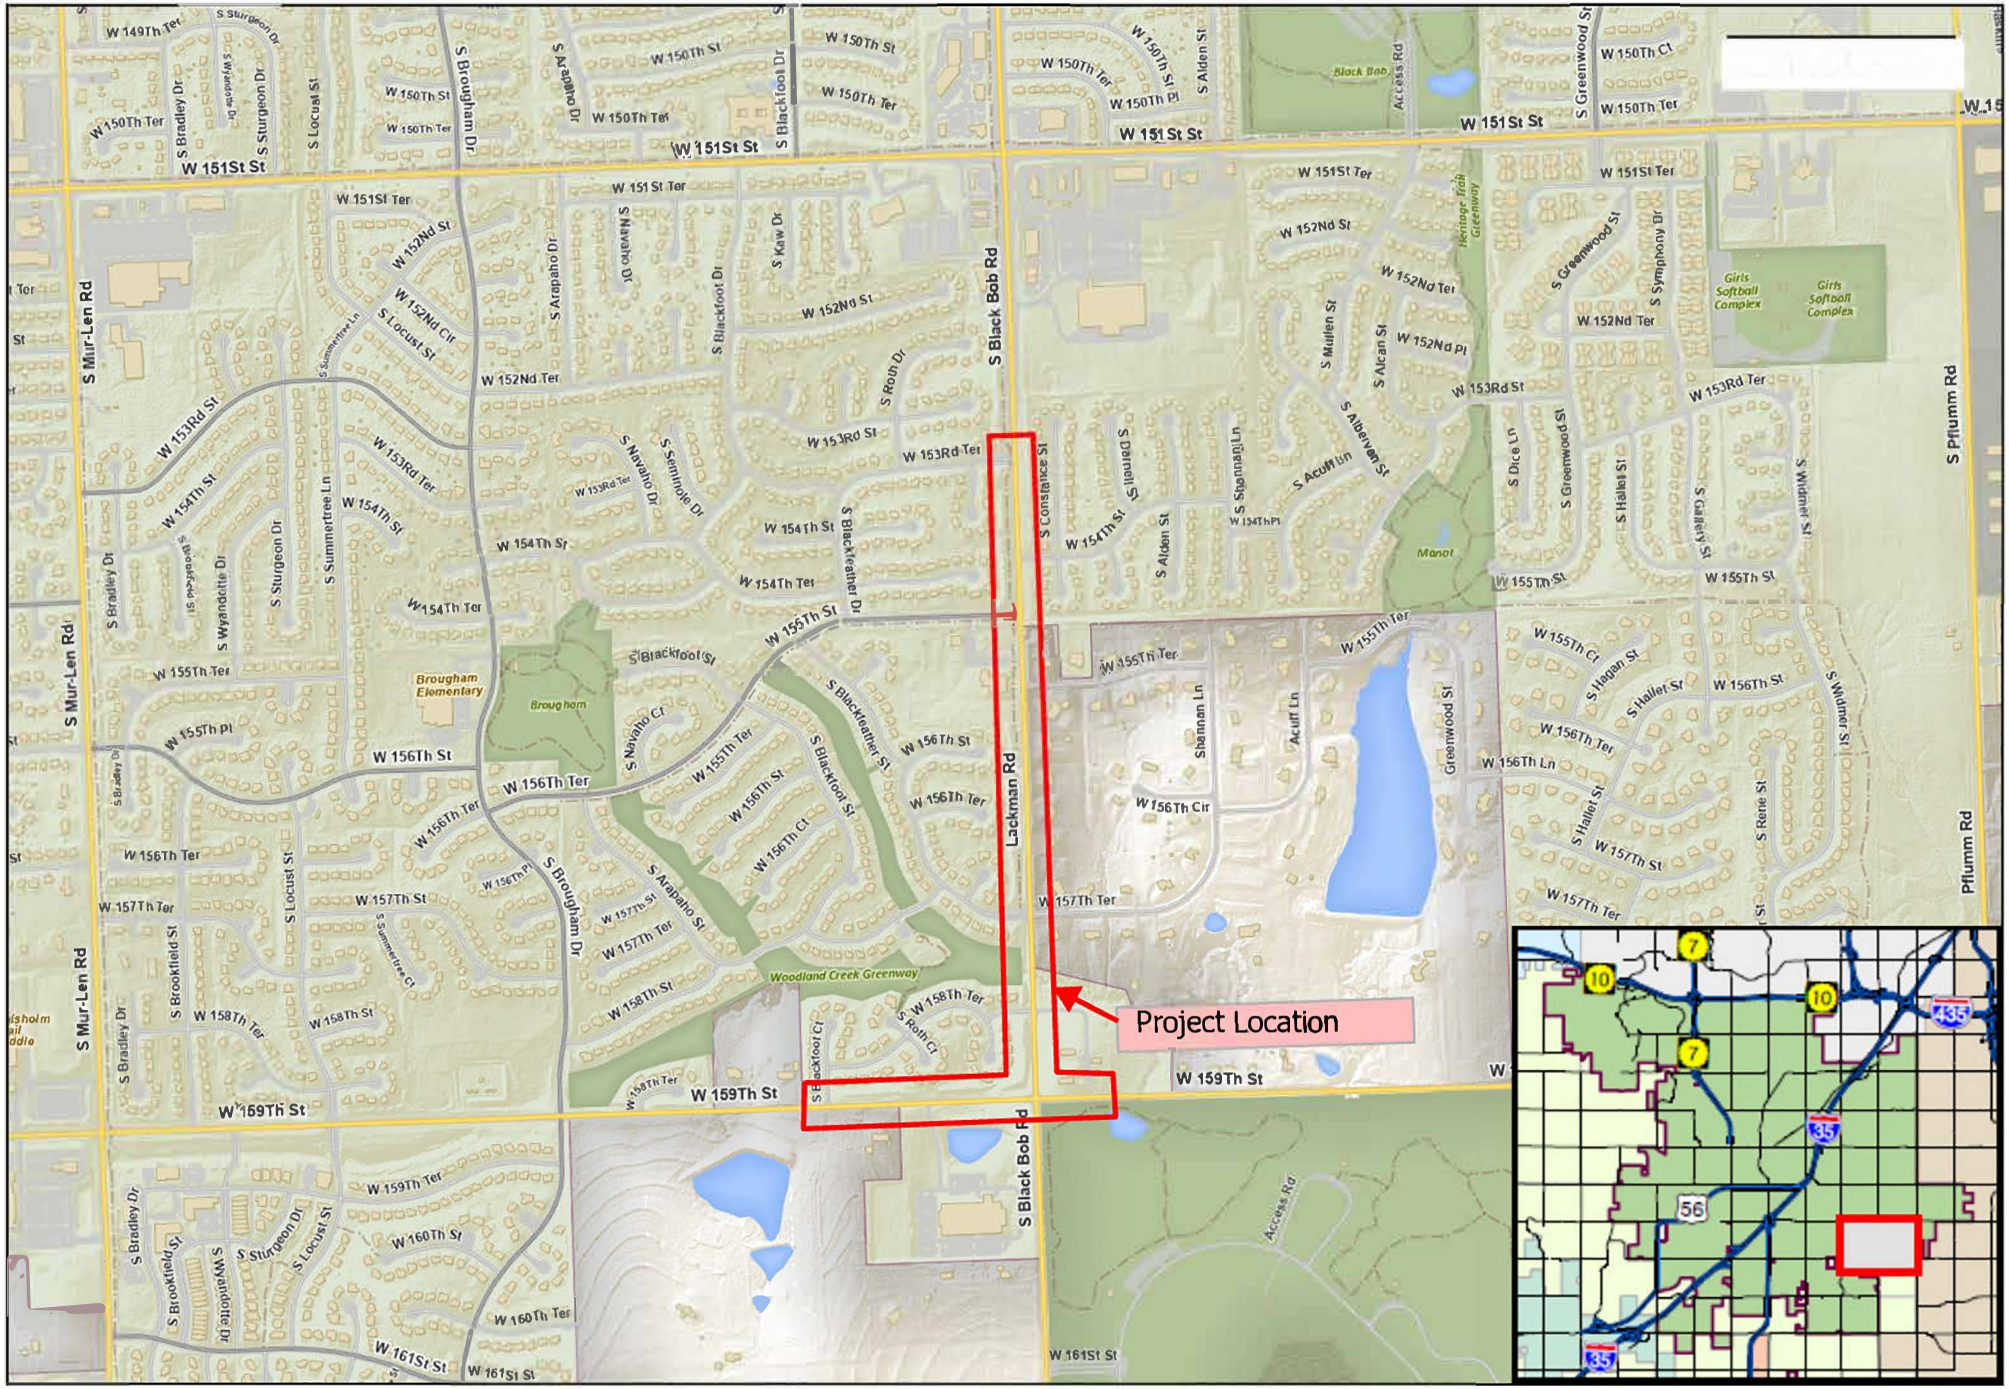

Black Bob Road, 153rd Ter to 159th St, Improvements Projects
PN 3-C-041-23
Project Location Map

US Feet
0 500 1,000

OLATHE
KANSAS