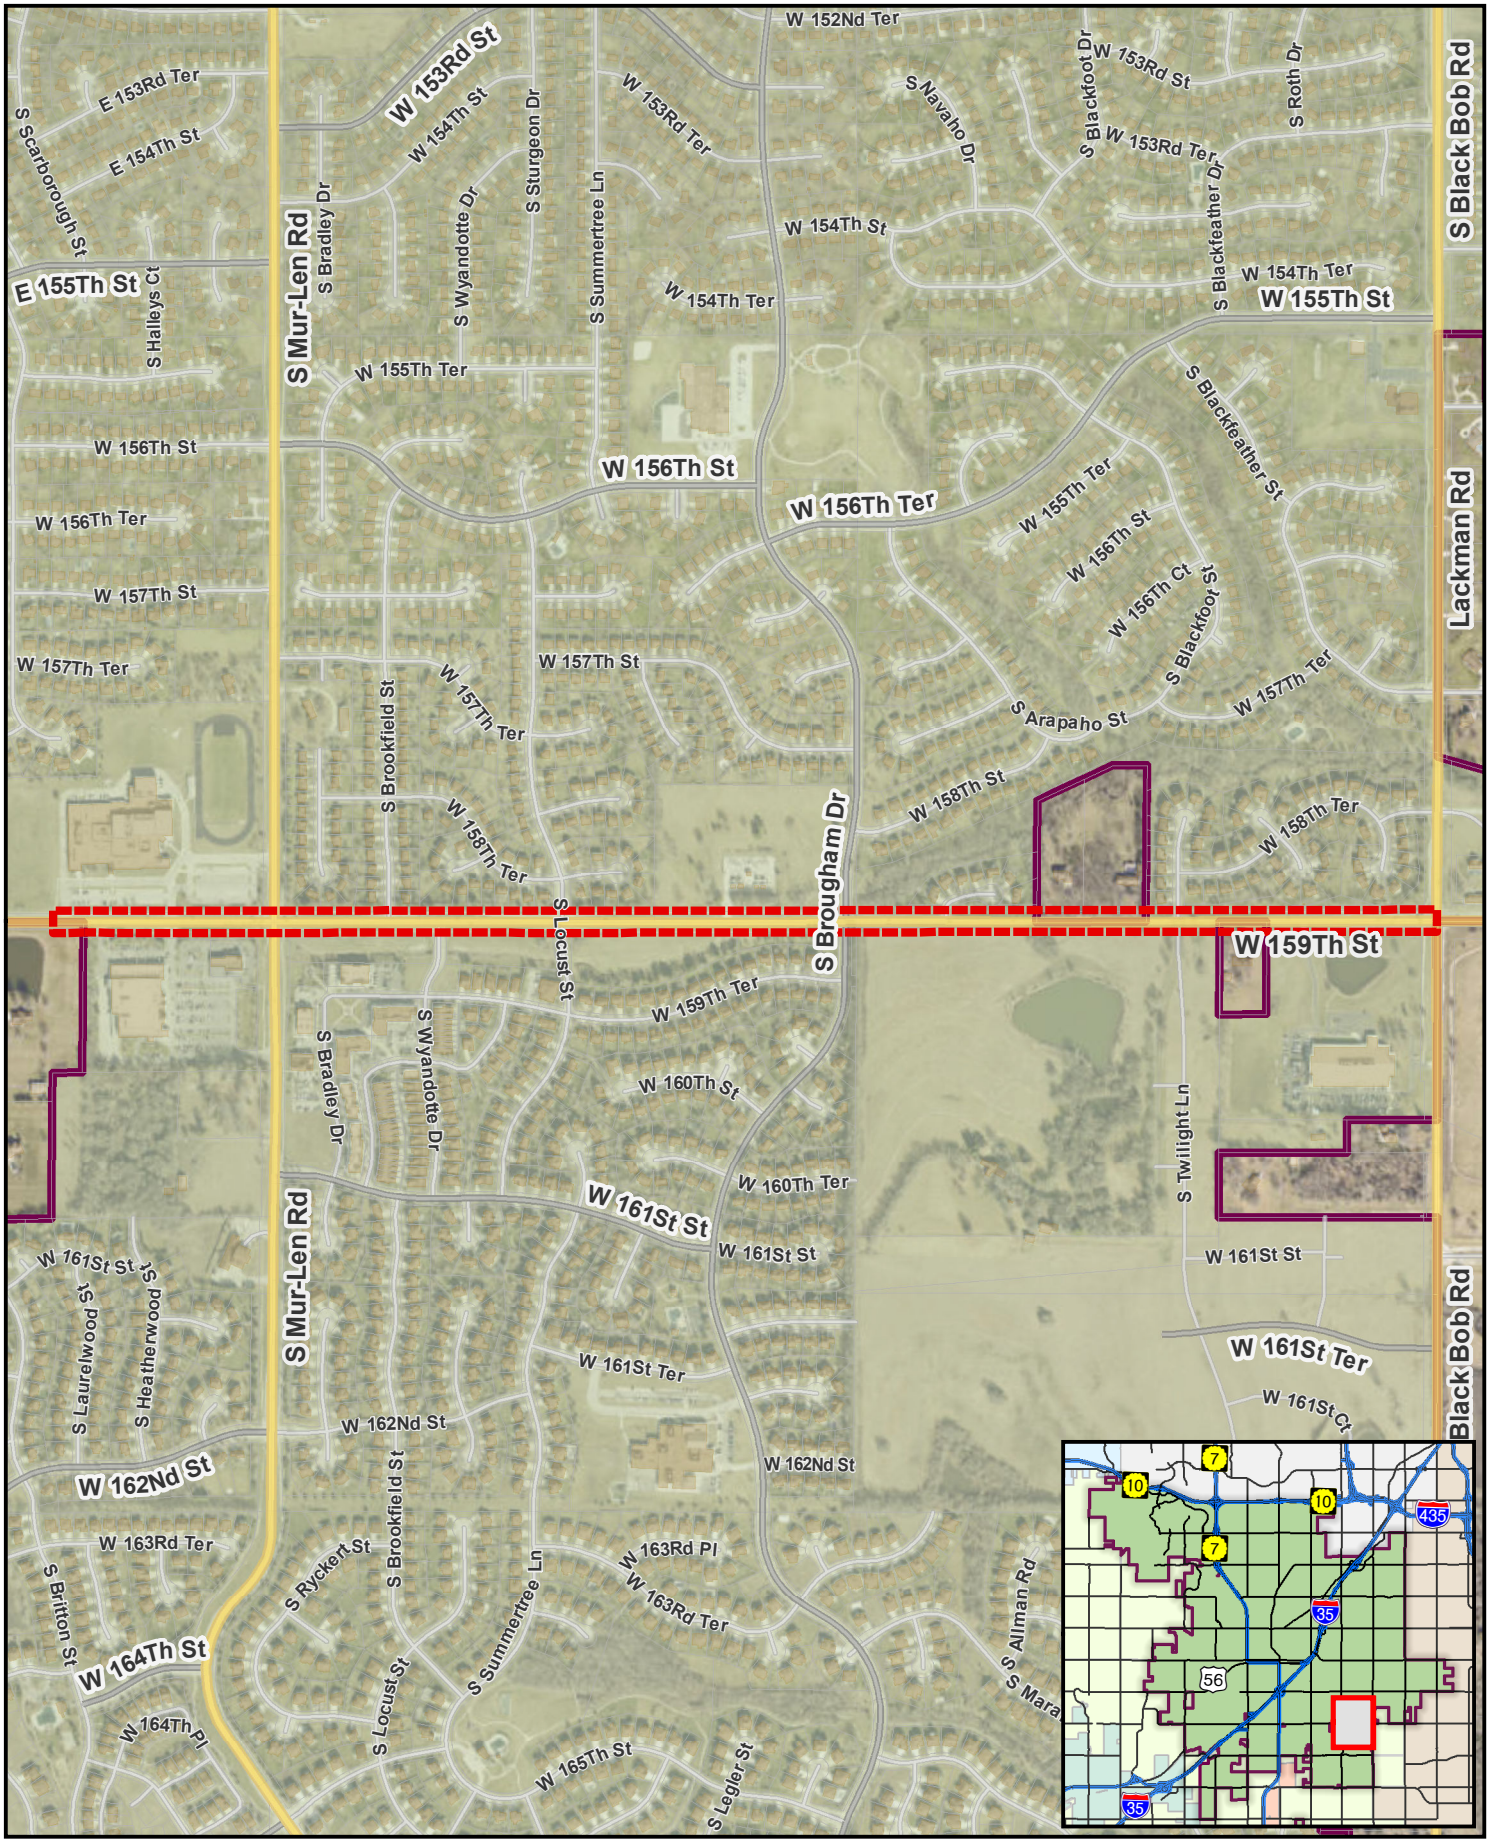

N

0 500 1,000 Feet

User: cmsmith Date: 11/26/2024

159th Street, Mur-Len to Black Bob, Improvements Project
PN 3-C-003-25
Project Location Map

Project Area

OLATHE KANSAS