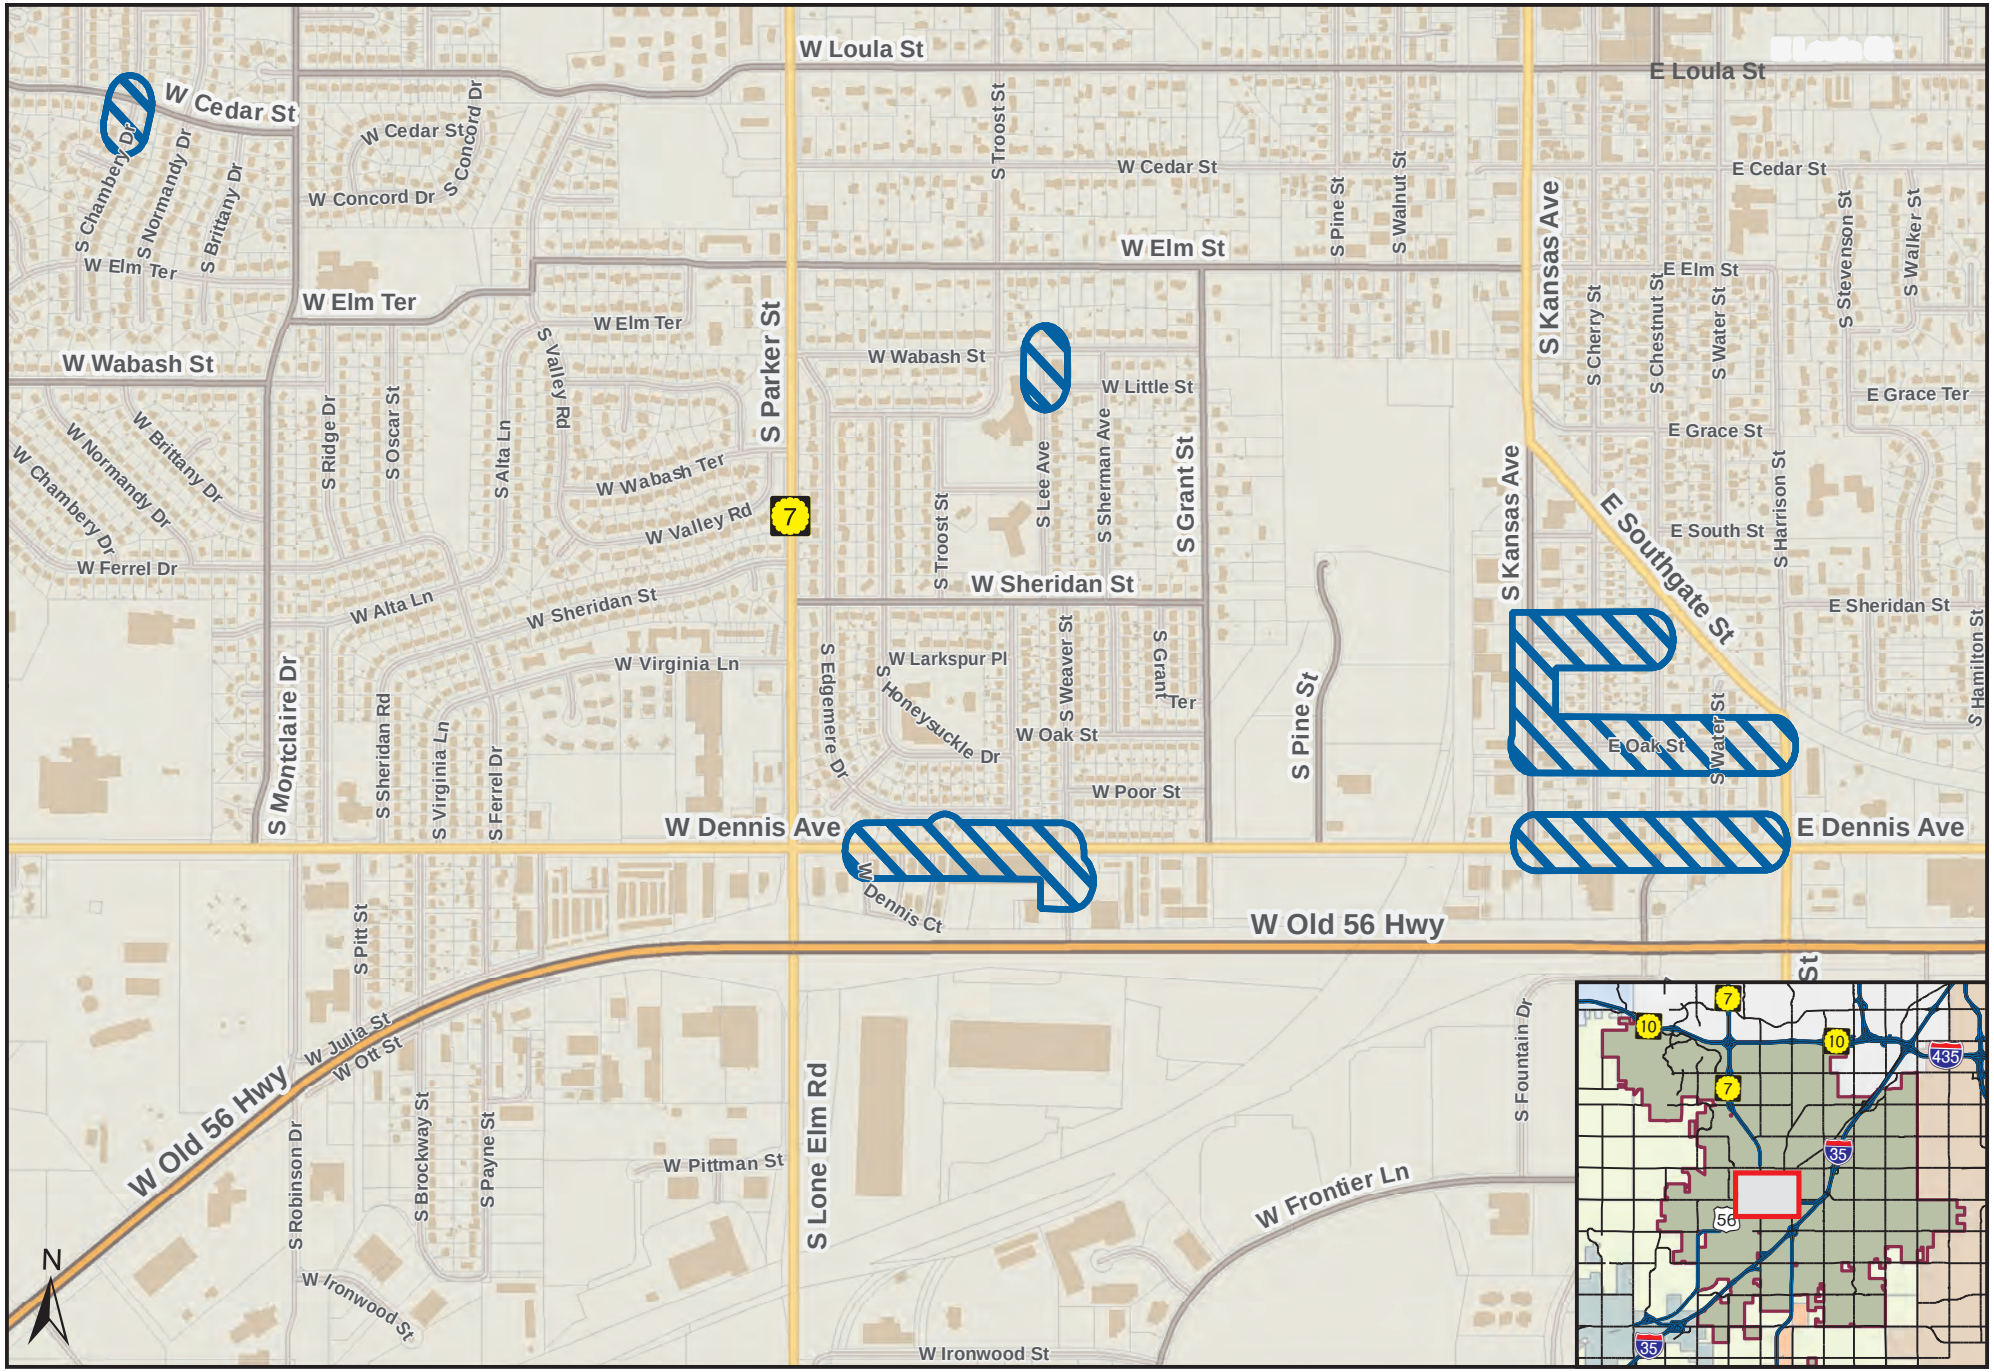

Olathe Sidewalk Construction
PN 3-C-072-24
Project Location Map