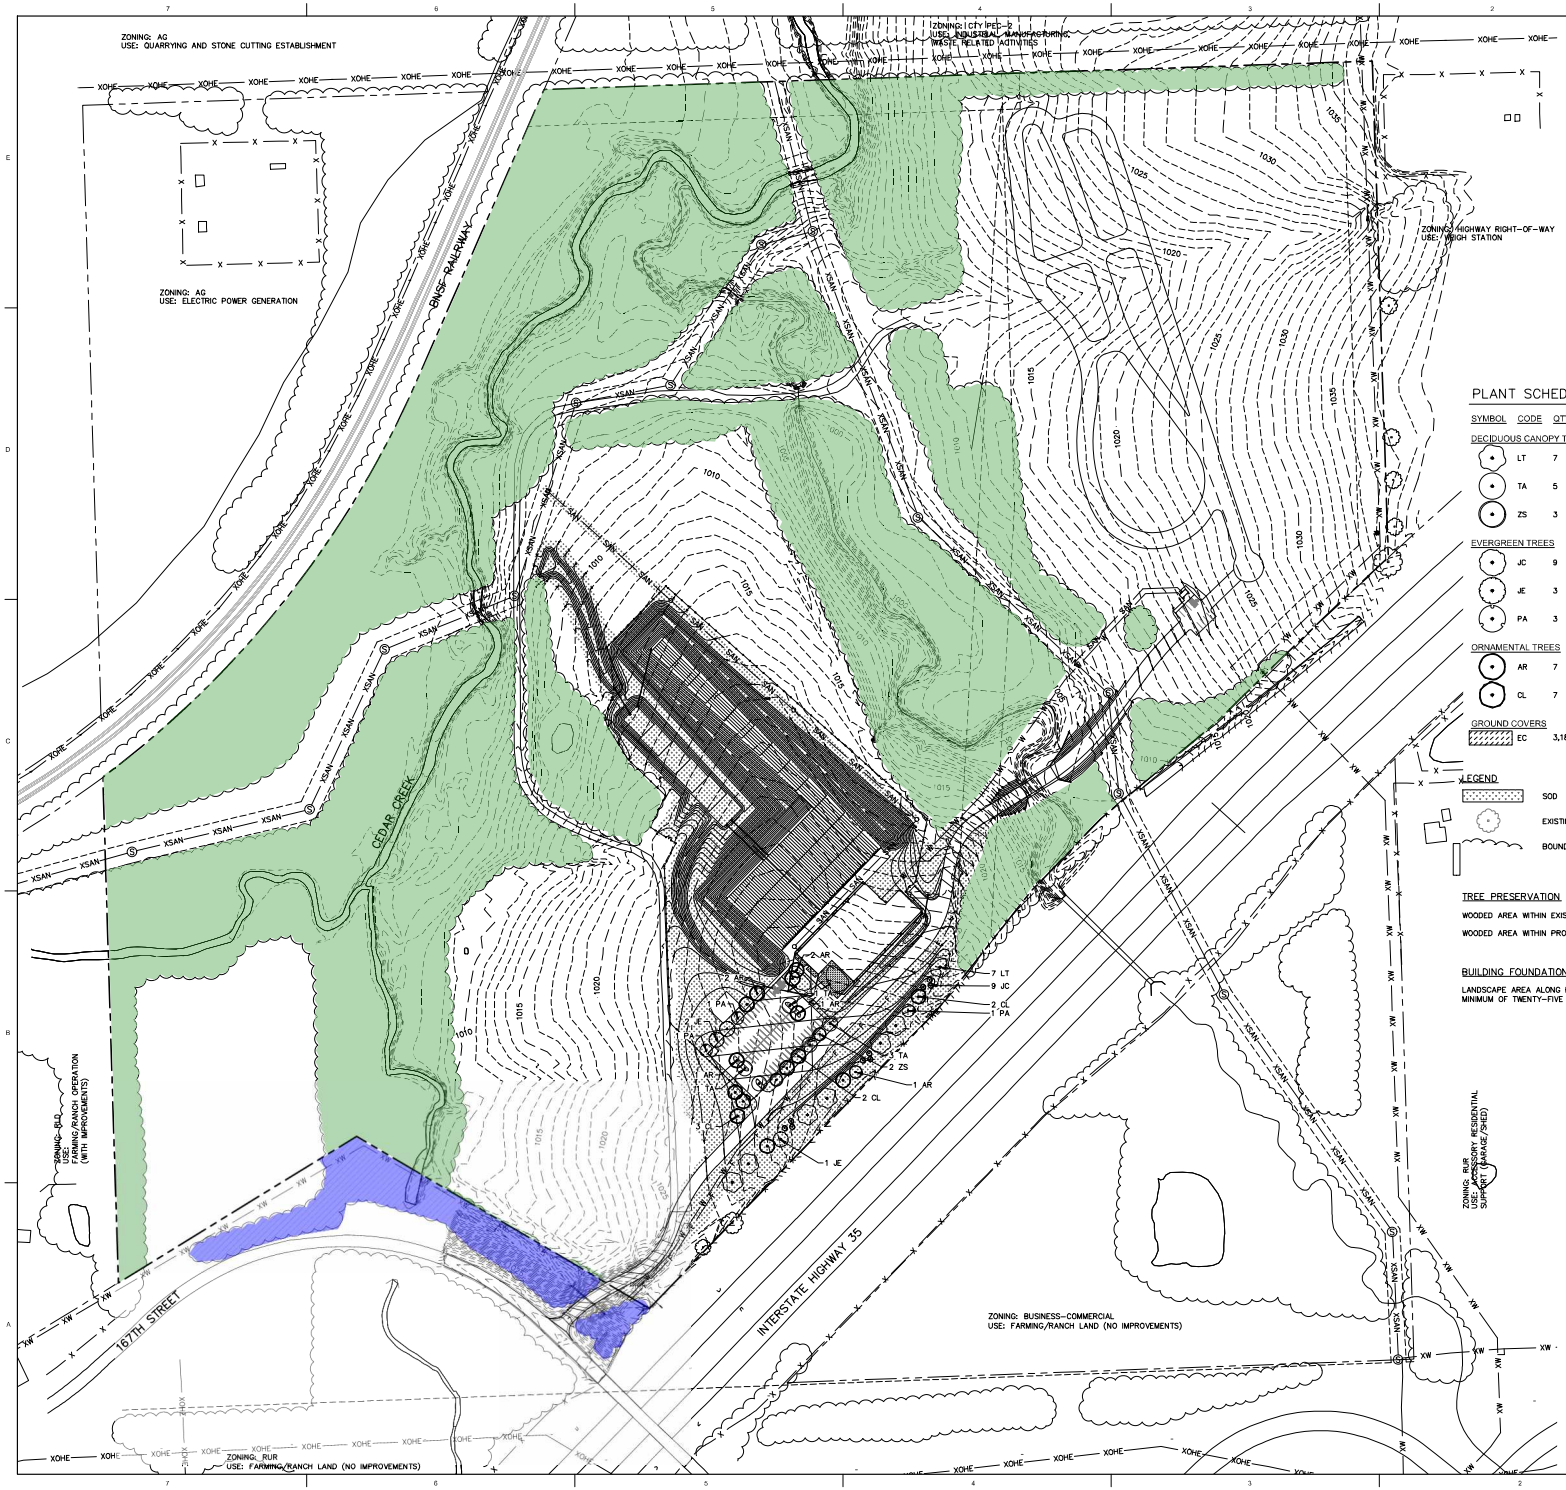

PLANT SCHEDULE

SYMBOL	CODE	QTY	BOTANICAL / COMMON NAME	SIZE
DECIDUOUS CANOPY TREE				
	LT	7	Liriodendron tulipifera / Tulip Poplar	2" Cal.
	TA	5	Tilia americana / American Linden	2" Cal.
	ZS	3	Zelkova serrata / Japanese Zelkova	2" Cal.
EVERGREEN TREES				
	JC	9	Juniperus chinensis / Juniper	2" Cal.
	JE	3	Juniperus virginiana / Eastern Redcedar	2" Cal.
	PA	3	Picea abies / Norway Spruce	2" Cal.
ORNAMENTAL TREES				
	AR	7	Acer rubrum / Red Maple	2" Cal.
	CL	7	Cladrastis lutea / American Yellowwood	2" Cal.
GROUND COVERS				
	EC	3,183 sf	Euonymus fortunei 'Coloratus' / Purple-leaf Wintercreeper	3 gal.

LEGEND

- SOD
- EXISTING INDIVIDUAL TREES
- BOUNDARY OF EXISTING WOODED AREAS

TREE PRESERVATION

WOODED AREA WITHIN EXISTING SITE: 38.3 ACRES (40.0% OF SITE)

WOODED AREA WITHIN PROPOSED SITE: 37.7 ACRES (39.4% OF SITE)

BUILDING FOUNDATION

LANDSCAPE AREA ALONG BUILDING FOUNDATION IS EQUIVALENT TO A MINIMUM OF TWENTY-FIVE (25) PERCENT OF THE BUILDING AREA.

THIS PRELIMINARY DEVELOPMENT PLAN IS FOR SITE PLANNING PURPOSES ONLY.

NOT FOR CONSTRUCTION

TREANOR

1111 Westgate Avenue
Kansas City, Missouri 64126
Office 816.241.5400
www.treanorarchitects.com

Olathe Police Department FIRING RANGE

WEST 167TH STREET, OLATHE, KS 66061

This drawing is an instrument of service and shall remain the property of Treanor Architects. The reproduction, alteration or use of this document for any purpose not specifically agreed to in writing by the owner, reproduction, sorrow, or reserved without the express written approval of Treanor Inc. unless the Architect-Client agreement requires otherwise.
Submission or distribution of this drawing in ones, altering or supplying requirements or for other purposes in connection with the project is not to be construed as publication in derogation of any of the rights of Treanor Inc.

Issued For: Planning

Date: 2/19/2025

REVISIONS

NO	DESCRIPTION	DATE
1	CITY COMMENTS	03/17/25
2	CITY COMMENTS	04/03/25

TREE PRESERVATION & LANDSCAPE PLAN

PDP2

Treanor No. JS13985.2401.00

C:\Users\mcgarr\Treanor\JS13985.2401.00 Olathe, KS Firing Range - Documents\06_Drawing\01_AutoCAD\SHEETS\PDP\PDP2 LANDSCAPE PLAN.DWG

4/2/2025 12:28:30 PM