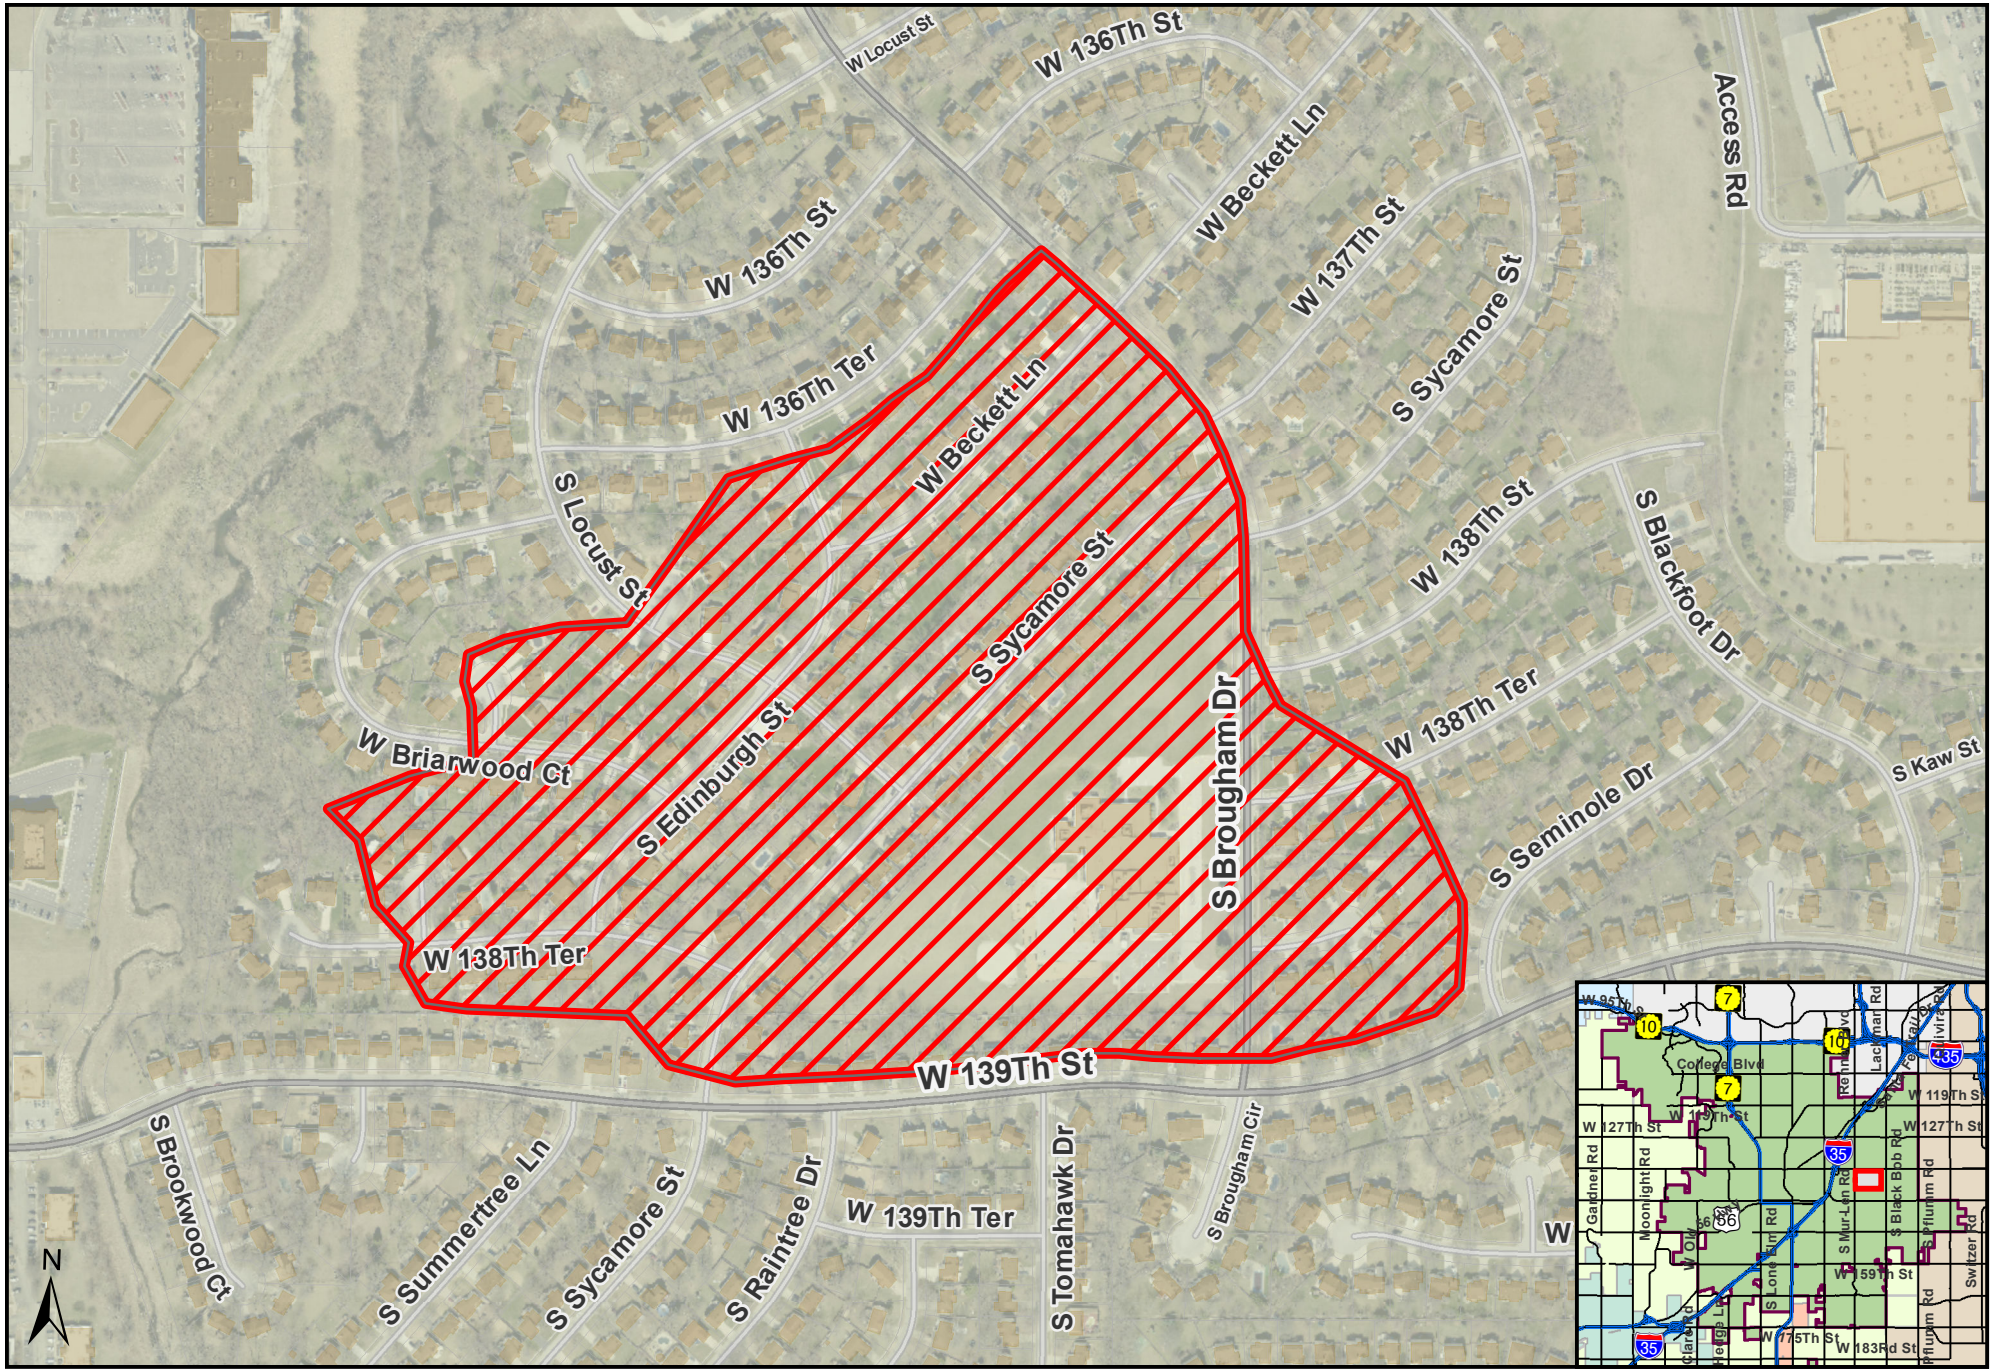

Briarwood Drainage Improvements
PN 2-C-009-24
Project Location Map

0 500 1,000 Feet

Project Area

OLATHE KANSAS