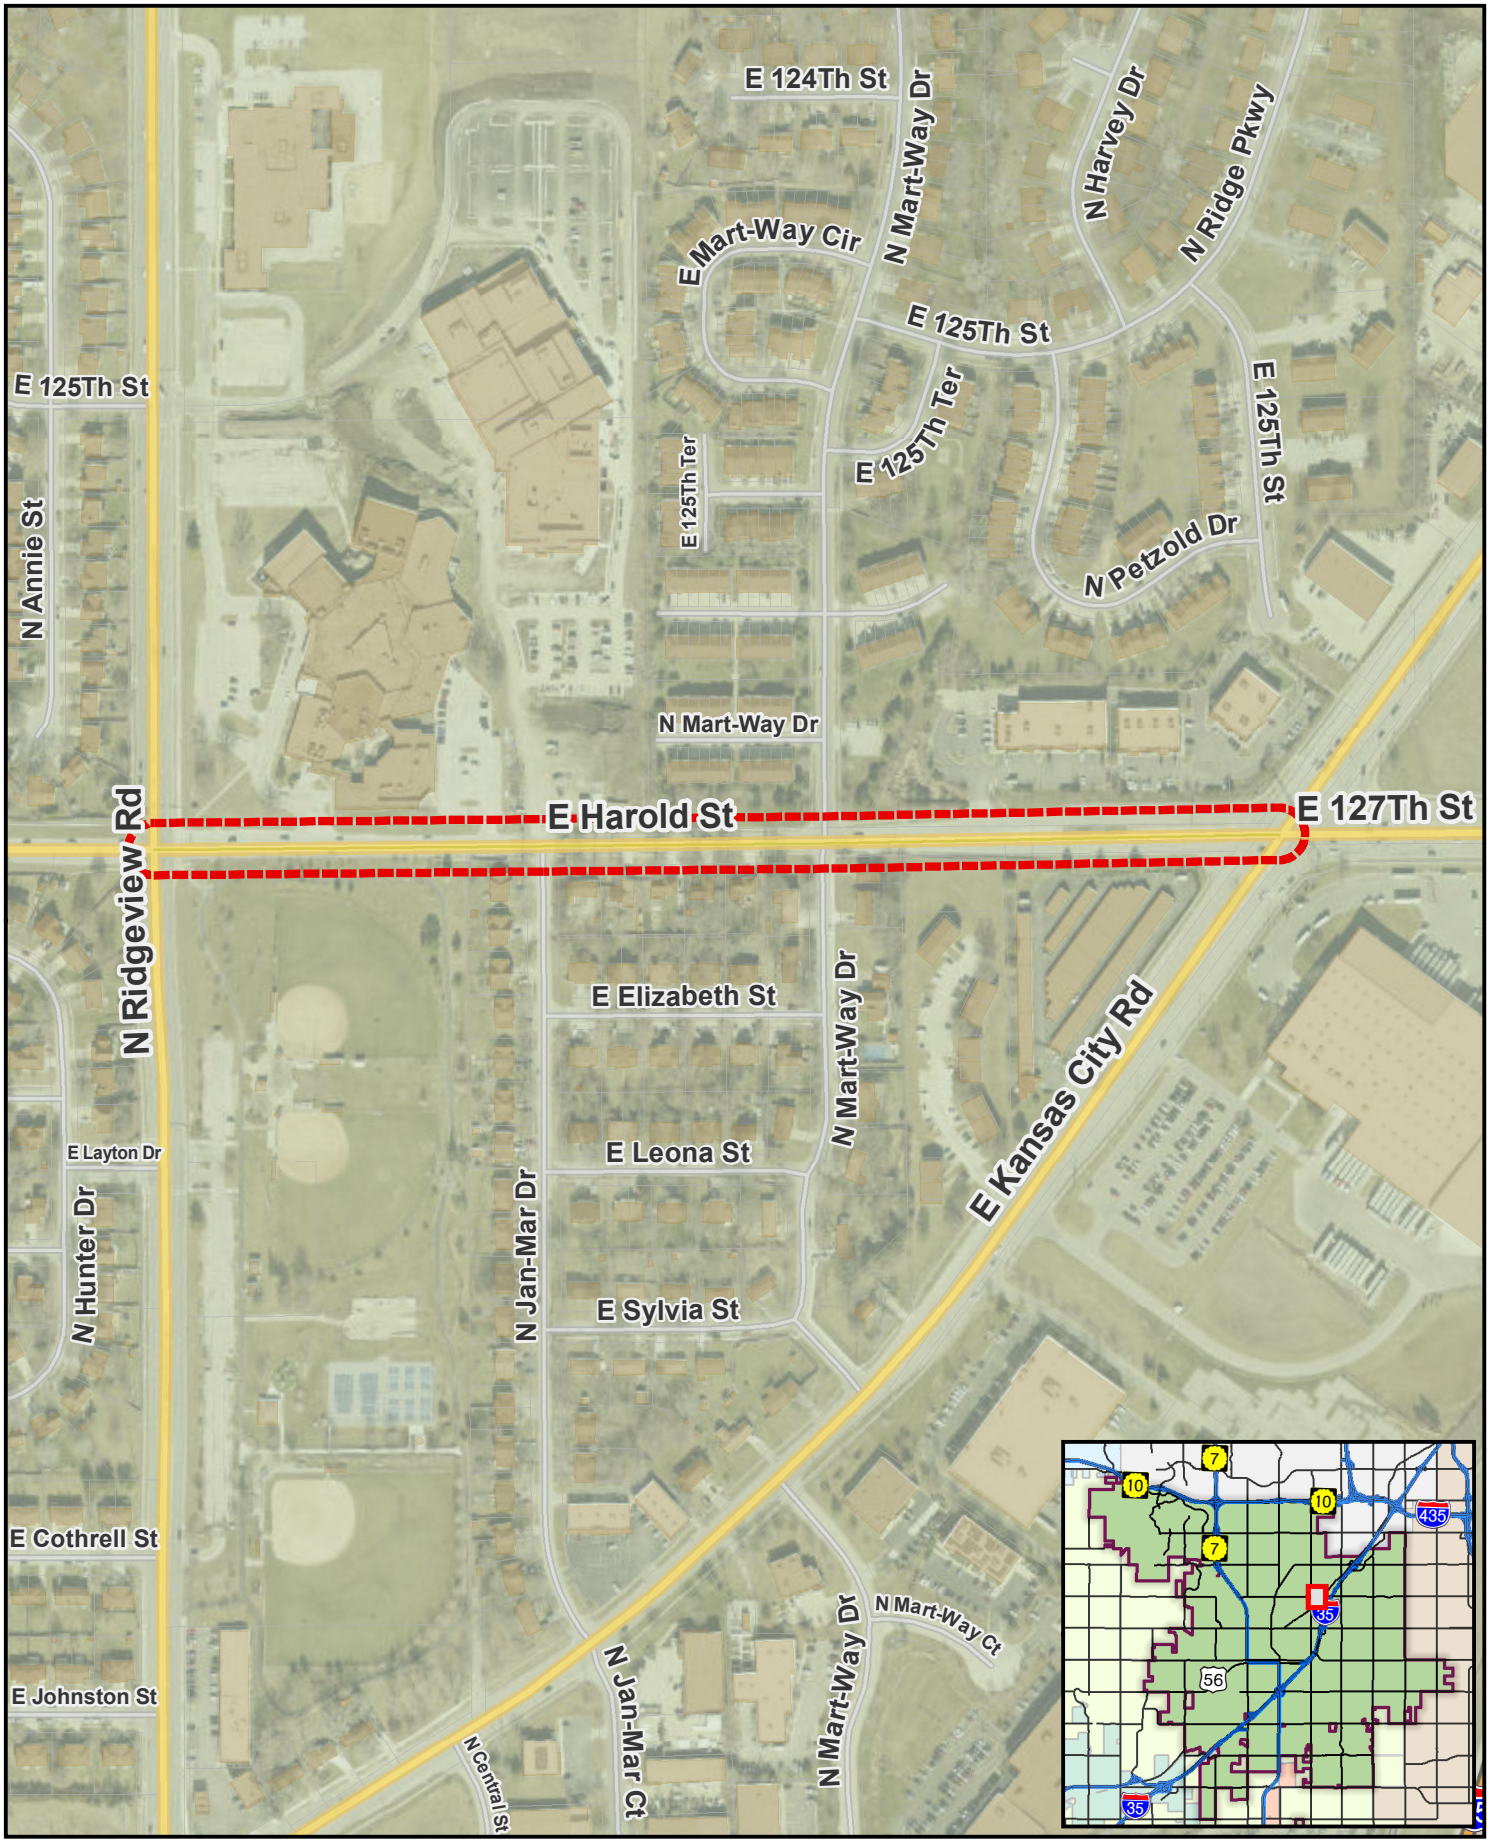

N

0 230 460 Feet

User: cmsmith Date: 11/26/2024

Harold Street, Ridgeview to KC Road, Improvements Project
PN 3-C-074-25
Project Location Map

Project Area

OLATHE KANSAS