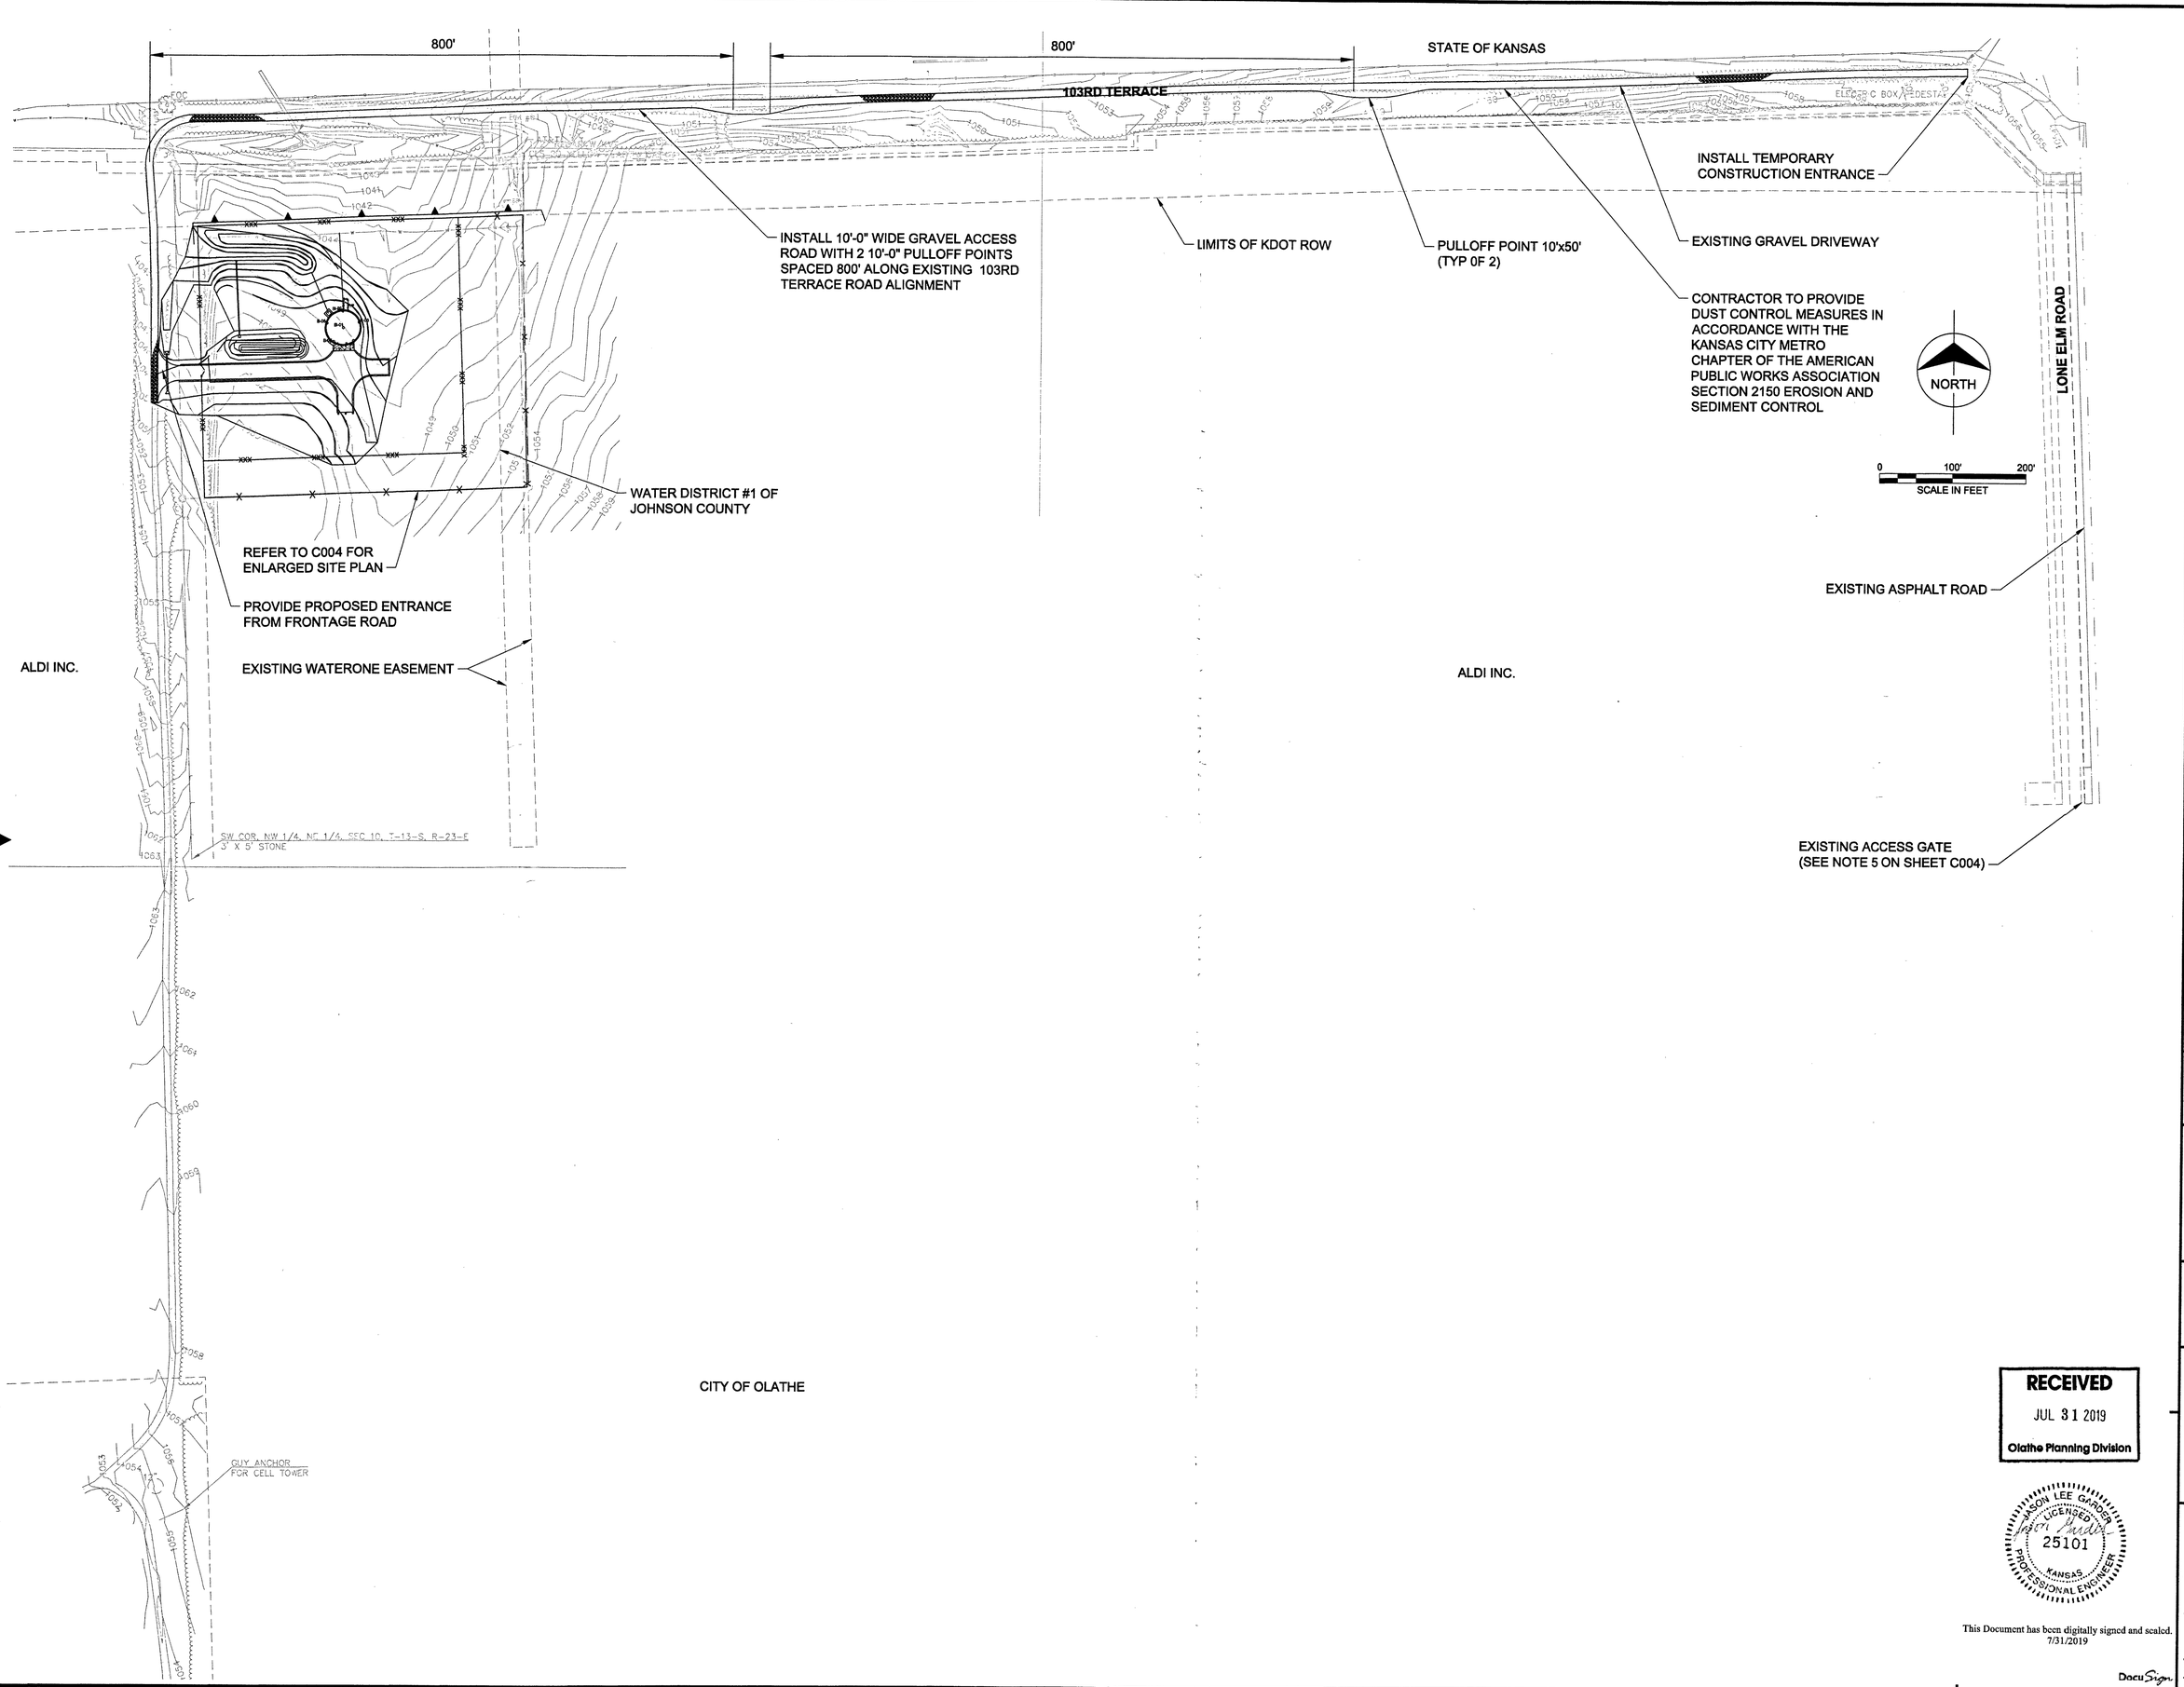

no.	date	by	ckd	desc
A	2/20/19	MP	JLG	ISSUED F REVIEW
B	6/24/19	MP	JLG	ISSUED F OLATHE
C	7/3/19	MP	JLG	ISSUED F REVIEW
D	7/31/19	MP	JLG	ISSUED F OLATHE

PRELIMINARY - FOR CONSTRUC

BURNS McDONNEL

9400 WARD PARKWAY
KANSAS CITY, MO 64114
816-333-9400
BMCD LICENSE NO. E-65

date	detailed
FEBURARY 2019	C. J
designed	checked
M. PETERSON	

RECEIVED
JUL 31 2019
Olathe Planning Division

JASON LEE GARDER
LICENSED
25101
KANSAS
PROFESSIONAL ENGINEER

This Document has been digitally signed and sealed.
7/31/2019

DocuSign

WaterO

Water District No. 1 of Johnso

JOHNSON COUNTY, KANS

ELEVATED TANKS PROJE

2 MG ELEVATED STORAGE T

OVERALL SITE PLAN

project	contract
111857/111858	MP-19003/

drawing **C003** –

sheet of

file 111587-111858_C003.dwg

Clients\WTR\WtrOneJCKS\111857_199ELEVTANK\Design\Cadd\Civil\Prod_Dwgs\111857-111858_C003.dwg Jul 30, 2019 - 4:14pmcrjones