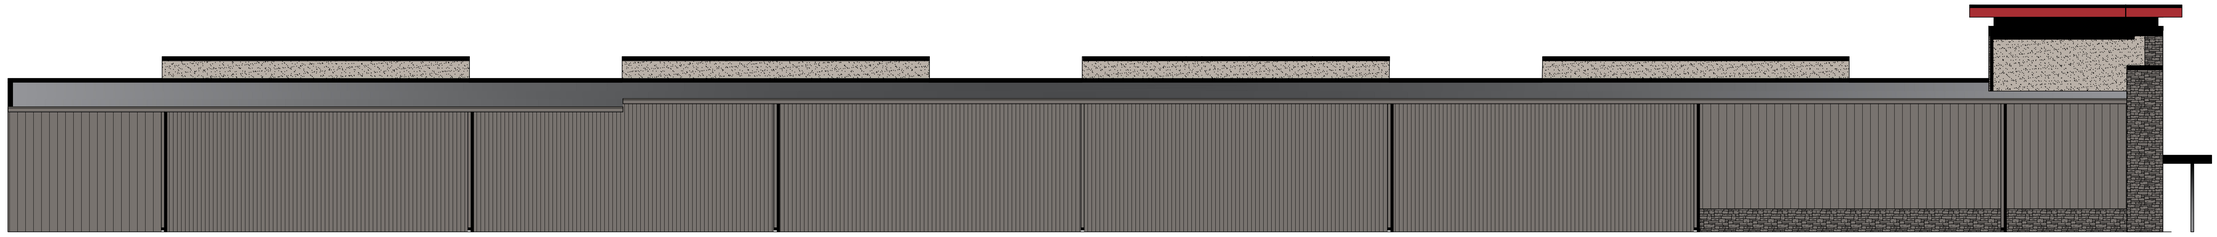

1 A2.2 NORTH ELEVATION
1/8" = 1'

2 A2.2 SOUTH ELEVATION
1/8" = 1'

3 A2.2 WEST ELEVATION
1/8" = 1'

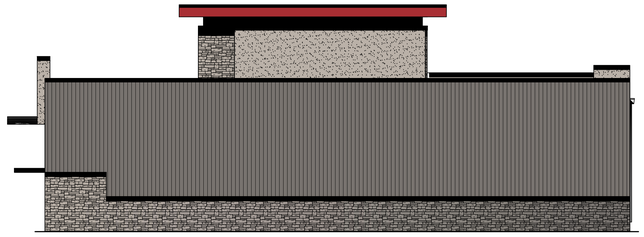

4 A2.2 EAST ELEVATION
1/8" = 1'

BUILDING B

BUSINESS GARAGE AUTHORITY, INC.
NEW FLEX FACILITY
15571 MAHAFFIE STREET, OLATHE, KANSAS

SULLIVAN PALMER ARCHITECTS
8717 Nieman Road
Lenexa, Kansas 66214
Phone: (913) 888-0052
FAX: (913) 888-0152

Date:
05 JULY 2019

Revision:
02 SEPT 2019

Drawn by:
MWM

Sheet:
A2.2
BLDG. B ELEVATIONS