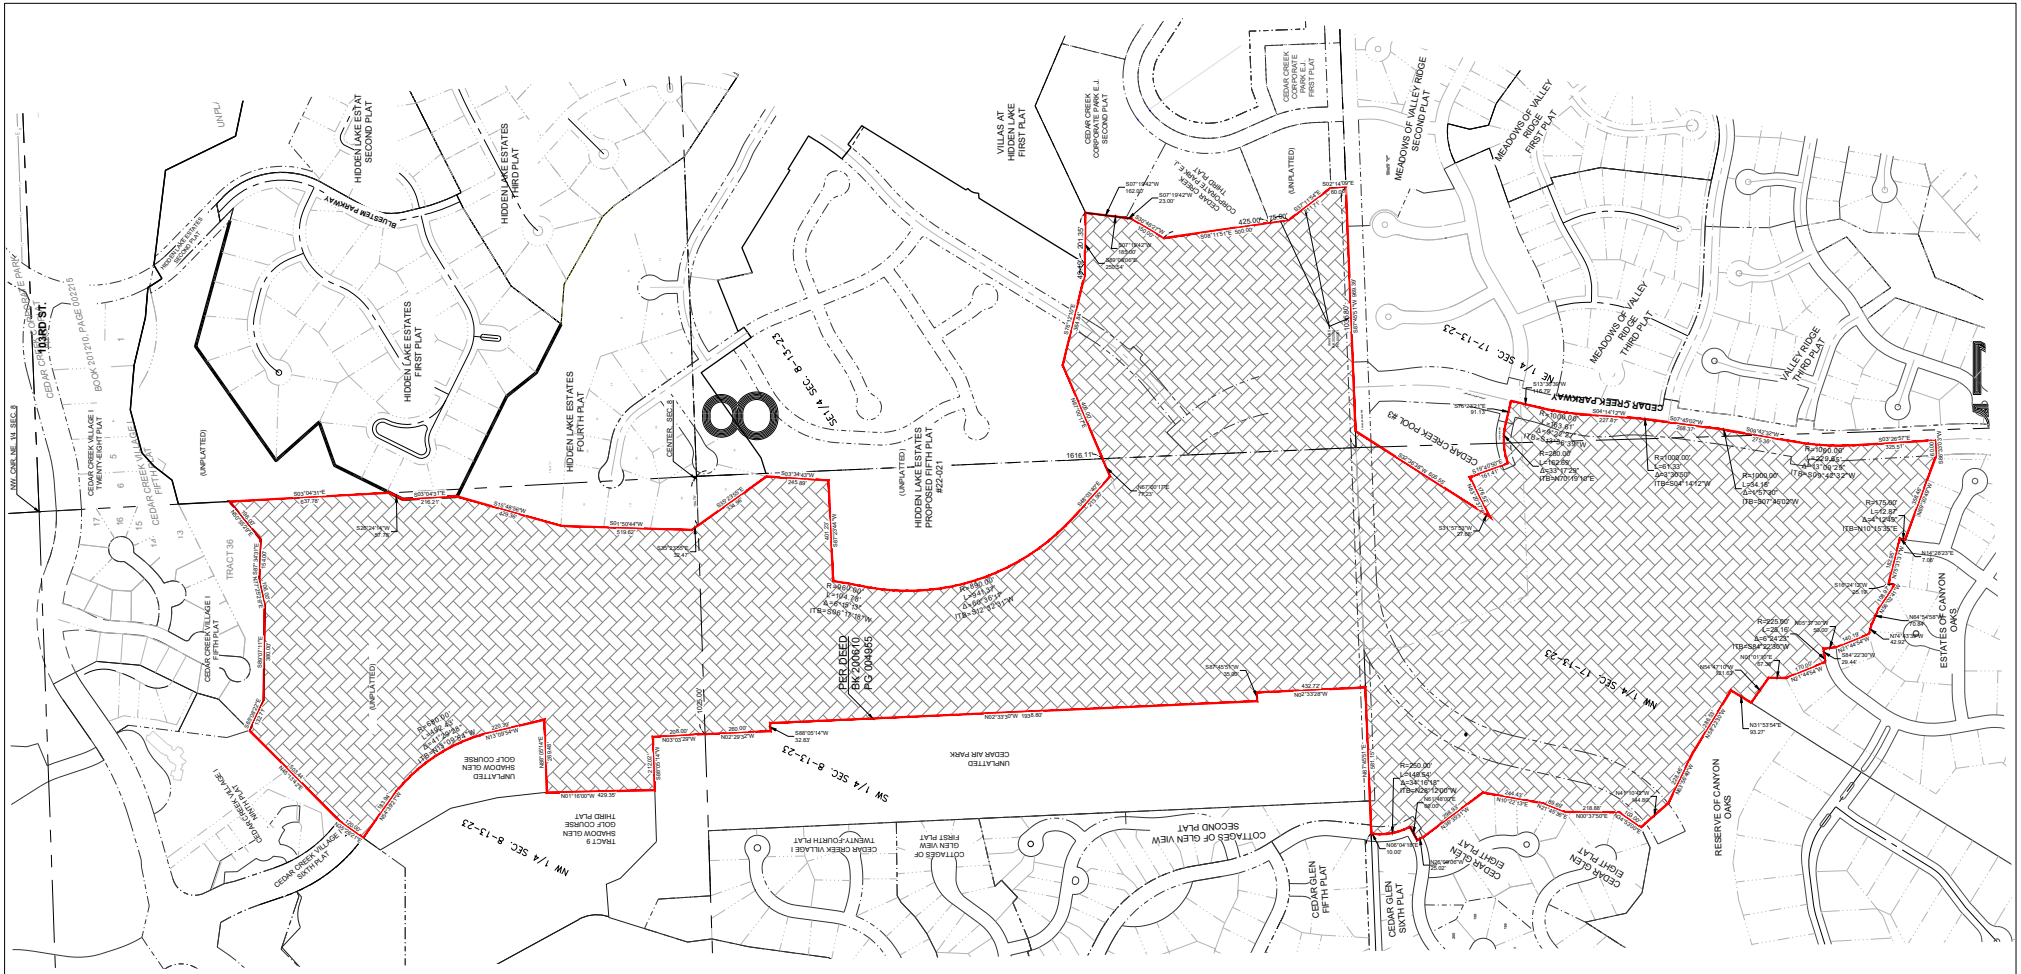
HIDDEN LAKE ESTAT SECOND PLAT
HIDDEN LAKE ESTATES THIRD PLAT
BLUESTEM PARKWAY
HIDDEN LAKE ESTATES FIRST PLAT
HIDDEN LAKE ESTATES FOURTH PLAT
HIDDEN LAKE ESTATES PROPOSED FIFTH PLAT #22-021
VILLAS AT HIDDEN LAKE FIRST PLAT
CEDAR CREEK CORPORATE PARK E.I. SECOND PLAT
CEDAR CREEK CORPORATE PARK E.I. THIRD PLAT
CEDAR CREEK CORPORATE PARK FIRST PLAT
MEADOWS OF VALLEY RIDGE SECOND PLAT
MEADOWS OF VALLEY RIDGE FIRST PLAT
MEADOWS OF VALLEY RIDGE THIRD PLAT
VALLEY RIDGE THIRD PLAT
CEDAR CREEK PARKWAY
CEDAR CREEK FOOL #3
CEDAR CREEK VILLAGE TWENTY-EIGHT PLAT
CEDAR CREEK VILLAGE FIFTH PLAT
CEDAR CREEK VILLAGE SIXTH PLAT
CEDAR CREEK VILLAGE NINTH PLAT
TRACT 36
TRACT 9 SHADOW GLEN GOLF COURSE
TRACT 8 SHADOW GLEN GOLF COURSE
UNPLATTED SHADOW GLEN GOLF COURSE
UNPLATTED CEDAR AIR PARK
CEDAR CREEK VILLAGE I TWENTY-FOURTH PLAT
COTTAGES OF GLEN VIEW FIRST PLAT
COTTAGES OF GLEN VIEW SECOND PLAT
CEDAR GLEN FIFTH PLAT
CEDAR GLEN SIXTH PLAT
CEDAR GLEN EIGHT PLAT
RESERVE OF CANYON OAKS
ESTATES OF CANYON OAKS
PER DEED BK 200610 PG 004965
SW 1/4 SEC. 8-13-23
NW 1/4 SEC. 8-13-23
SE 1/4 SEC. 8-13-23
NW 1/4 SEC. 17-13-23
NE 1/4 SEC. 17-13-23
MW 1/4 SEC. 17-13-23
1616.11'
N03°33'28"W
1025.92'
S88°05'14"W
32.82'
N01°16'02"W 429.35'
N02°29'52"W
N02°02'26"W
N13°05'34"W
N13°05'34"W
N13°05'34